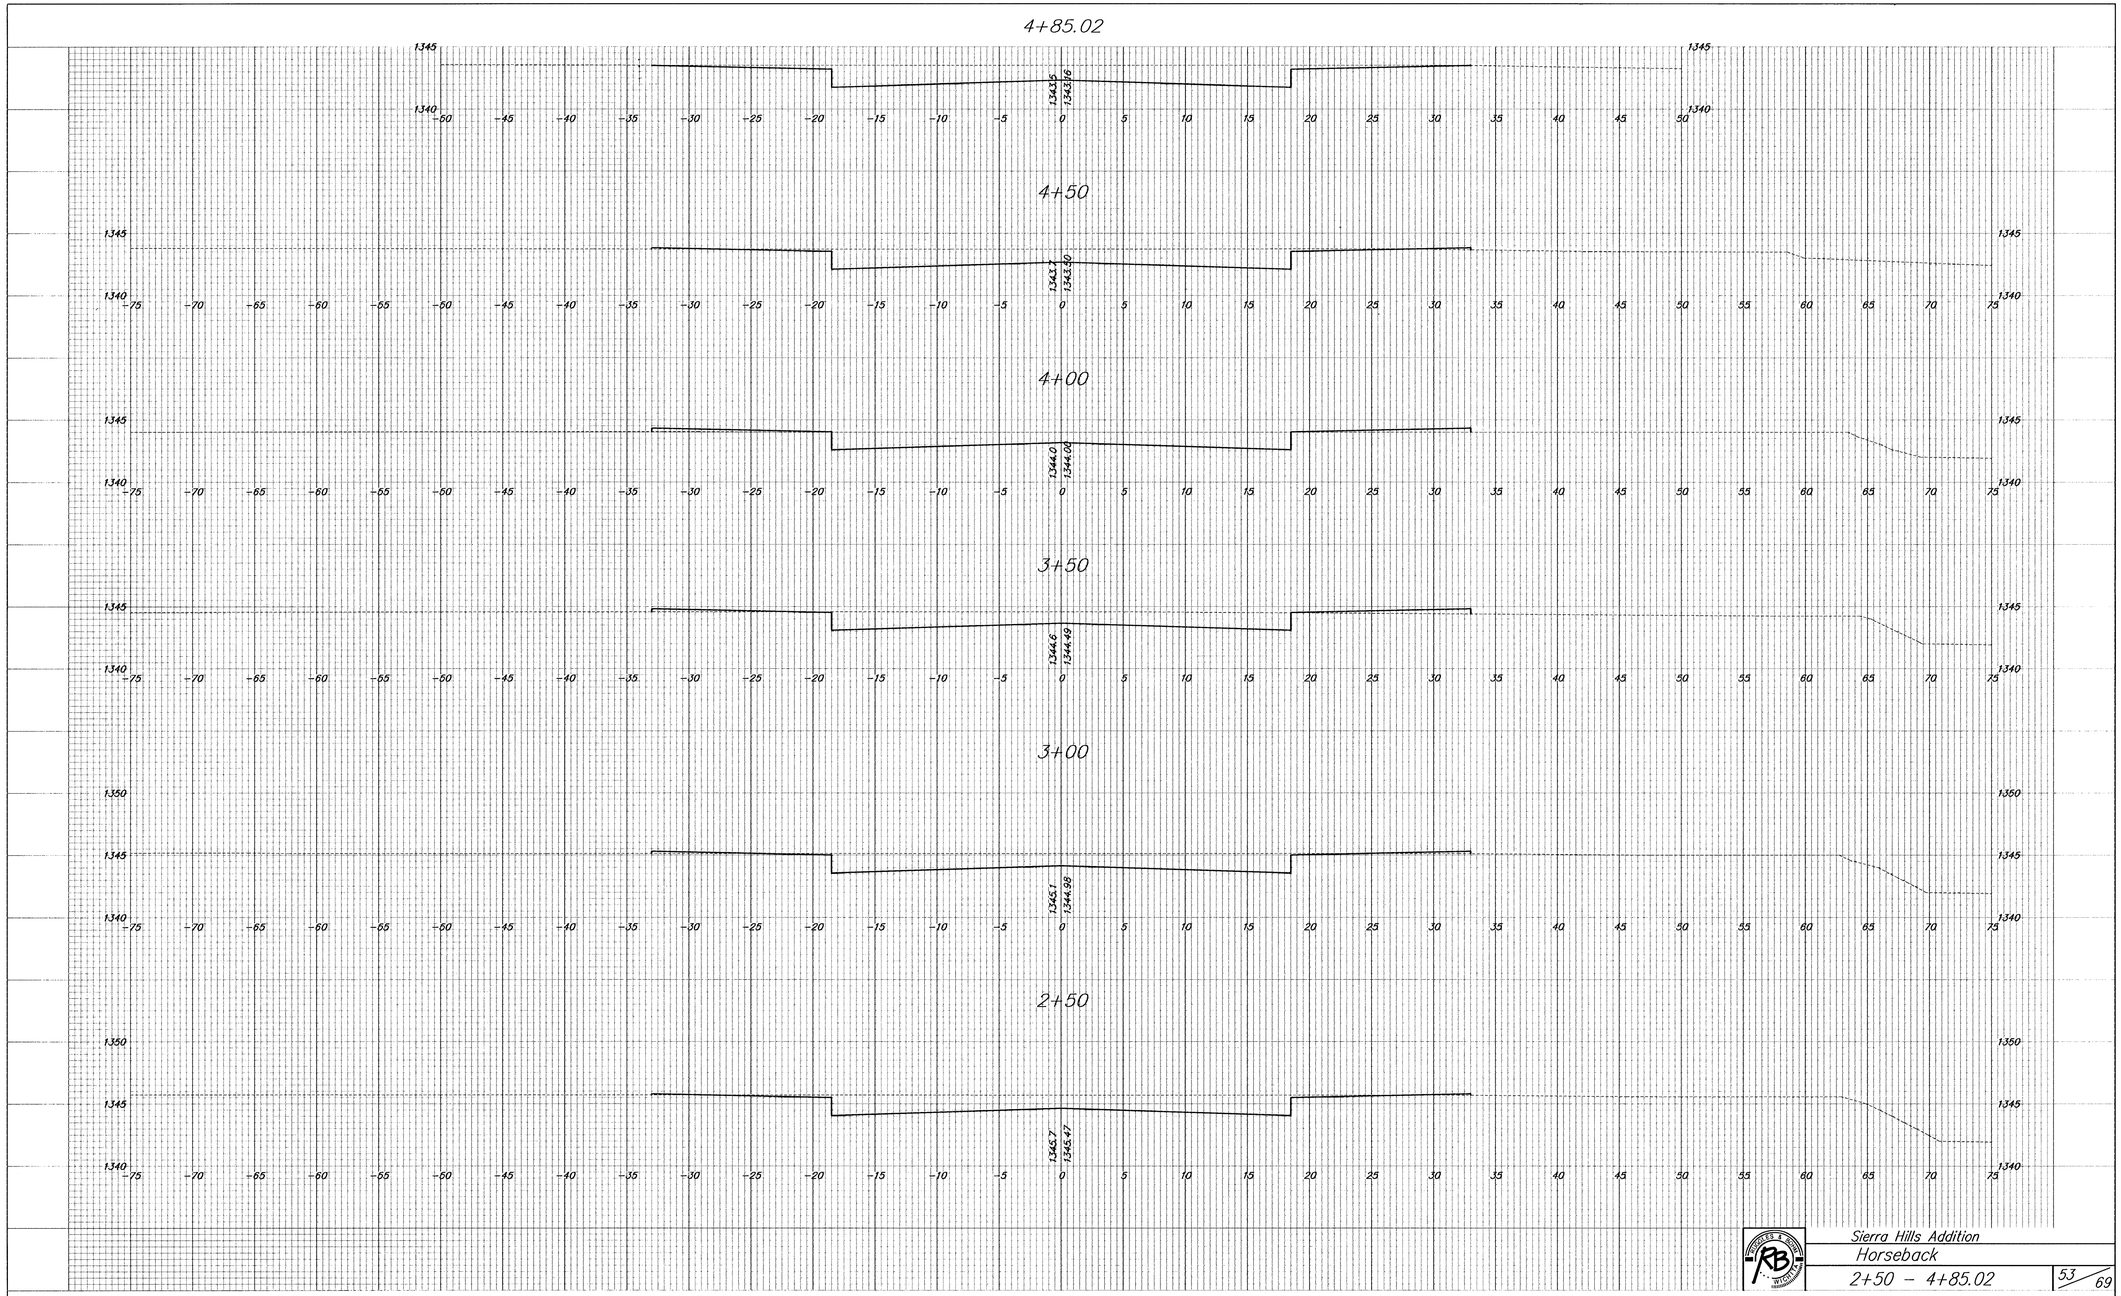


Sierra Hills Addition

Horseback

2+50 – 4+85.02