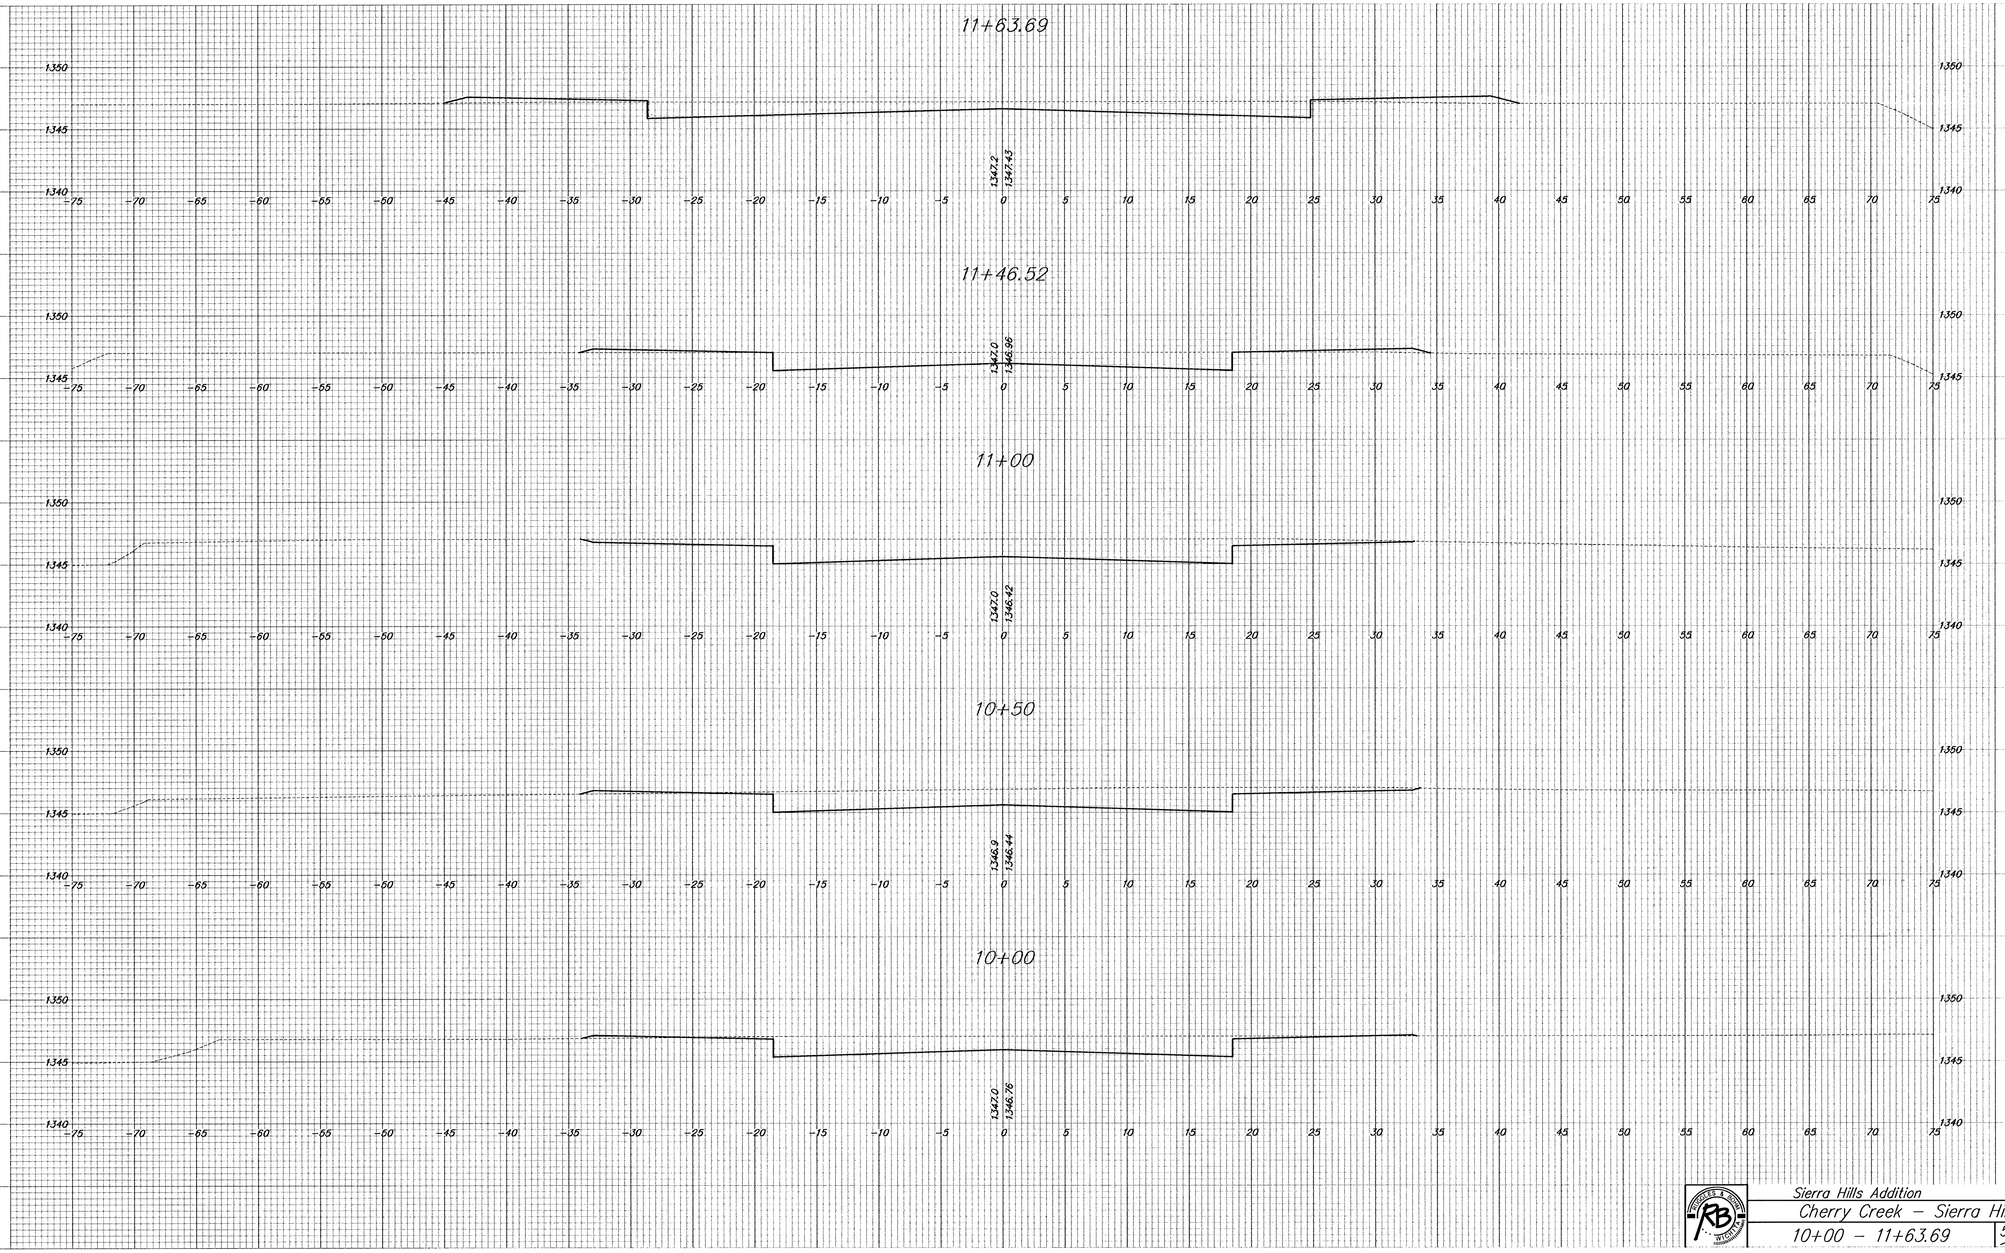


Sierra Hills Addition

Cherry Creek – Sierra Hills

10+00 – 11+63.69