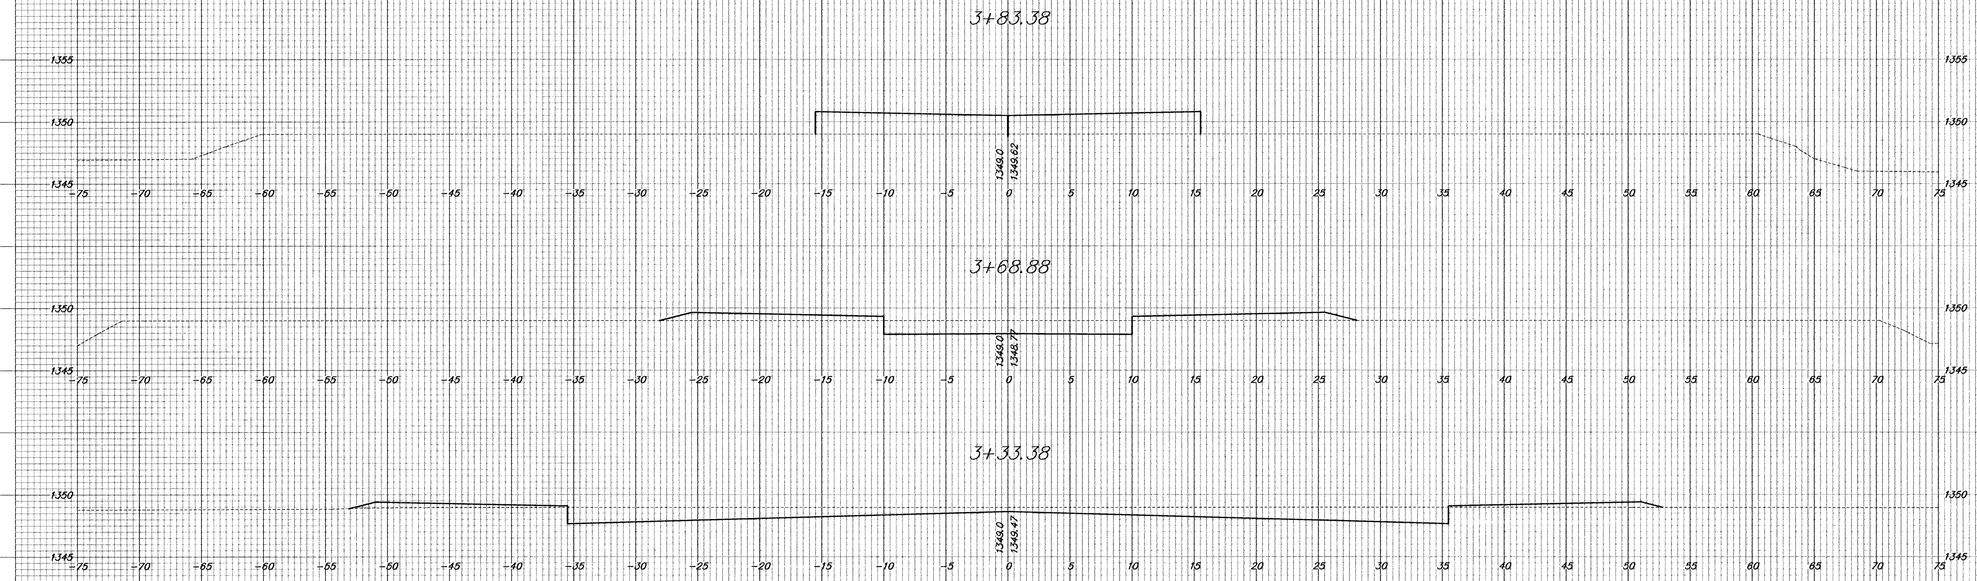


Sierra Hills Addition

Sierra Hills Ct

3+33.38 – 3+83.38