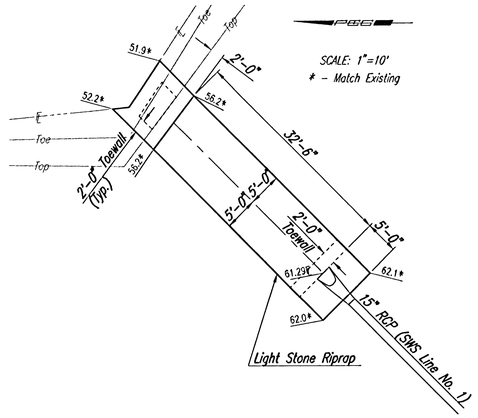

RIPRAP PLAN
(SWS Line No. 1)

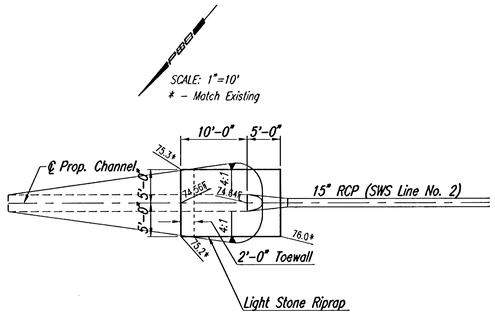

RIPRAP PLAN
(SWS Line No. 2)

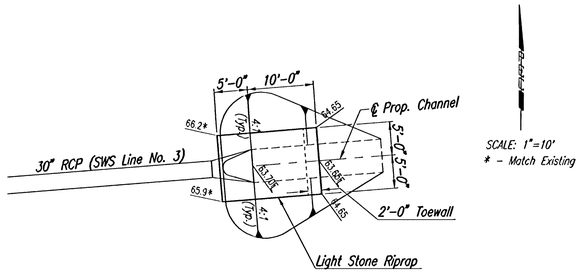

RIPRAP PLAN
(SWS Line No. 3)

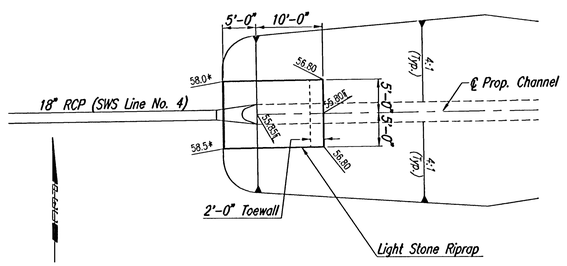

RIPRAP PLAN
(SWS Line No. 4)

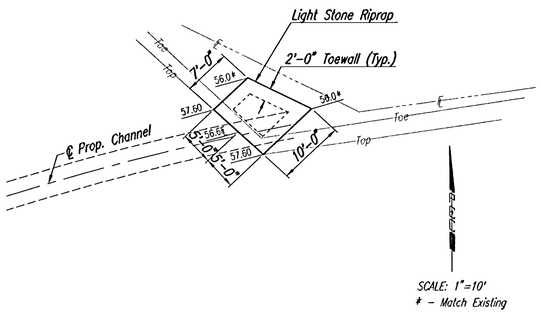

RIPRAP PLAN
(SWS Line No. 5)

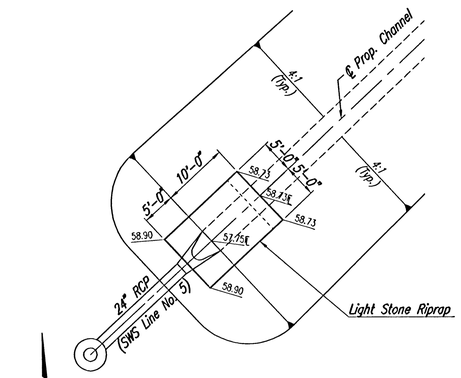

RIPRAP PLAN
(SWS Line No. 5)

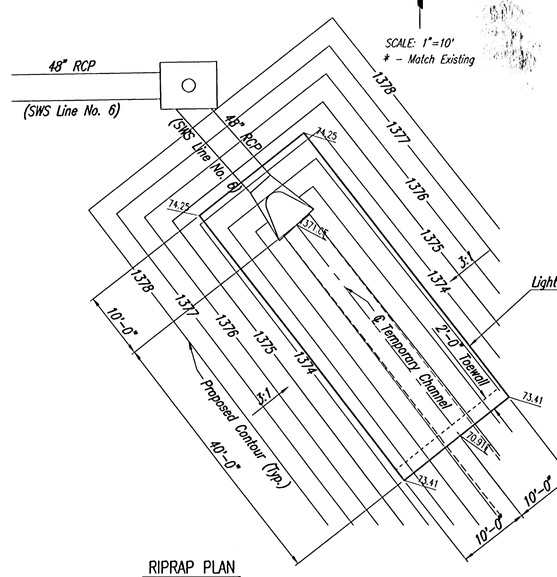

RIPRAP PLAN
(SWS Line No. 6)

See Sheet No. 38 for Toewall Details and Notes.

BRIAN D. BOUTWELL LICENSED 10889 PROFESSIONAL ENGINEER
5/23/05

No.	Revision	By	Date

OAK CREEK – PHASE 1

RIPRAP DETAILS

JAMES L. ARMOUR, P.E.– CITY ENGINEER
CITY OF WICHITA PROJECT NO. 472-84209

Professional Engineering Consultants, P.A.
303 S. TOPEKA • WICHITA, KANSAS 67202
316-262-2691 • FAX 316-262-3003

Designed by	BDB, BLB	Job No.	35-04688-000
Drawn by	BJS	Date	October 2004

Sheet 39 of 86

DSNR: BLB OPER: BJS SCALE: 1=10.00
Q:\2004\04688\000\04688-000-C-RIPRAP DETAILS 08-23-2005 08:44:52 am