
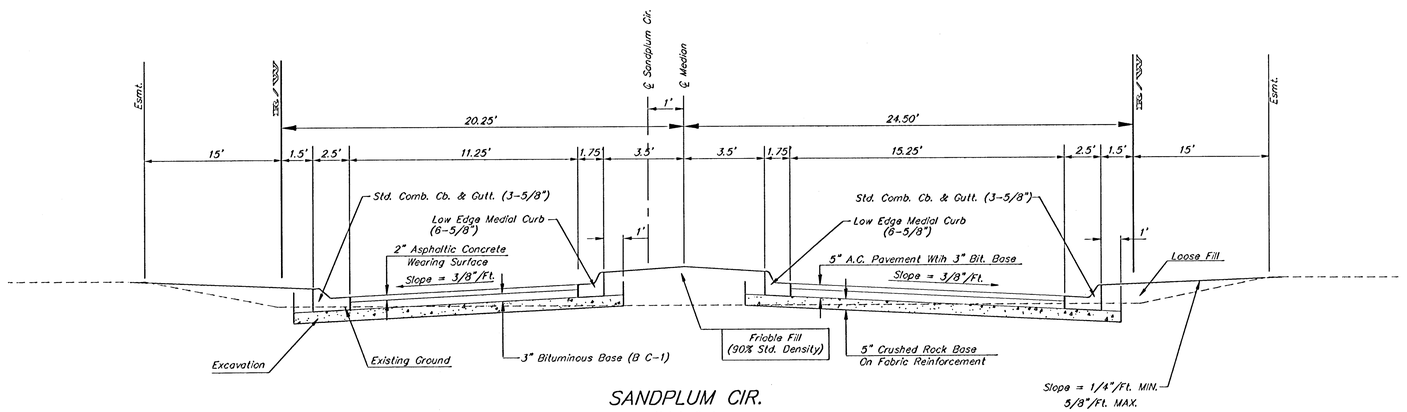


SANDPLUM CIR.

Not to Scale

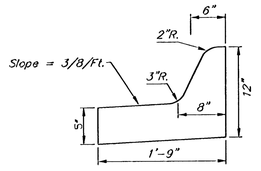

Medial Curb Detail

(Low Edge)

Not to Scale

Note: To be paid as Medial Curb & Gutter (6 5/8")

RIDGE PORT NORTH 3RD ADDITION PH. 3

ENTRANCE DETAILS

BAUGHMAN COMPANY P.A.
ENGINEERING, SURVEYING, & PLANNING
316-262-7271 • 315 ELLIS • WICHITA, KANSAS 67211

PROJECT NUMBER					SHEET
472-83410					5 of 13
DESIGN	DRAWN	APPROVED	DATE	SCALE	
NBW	TMS		5/29/02	None	

02-05-5314 Entrdet