
REGENCY PARK THIRD ADDITION
CROSS SECTIONS
26 TH. STREET CIRCLE NORTH

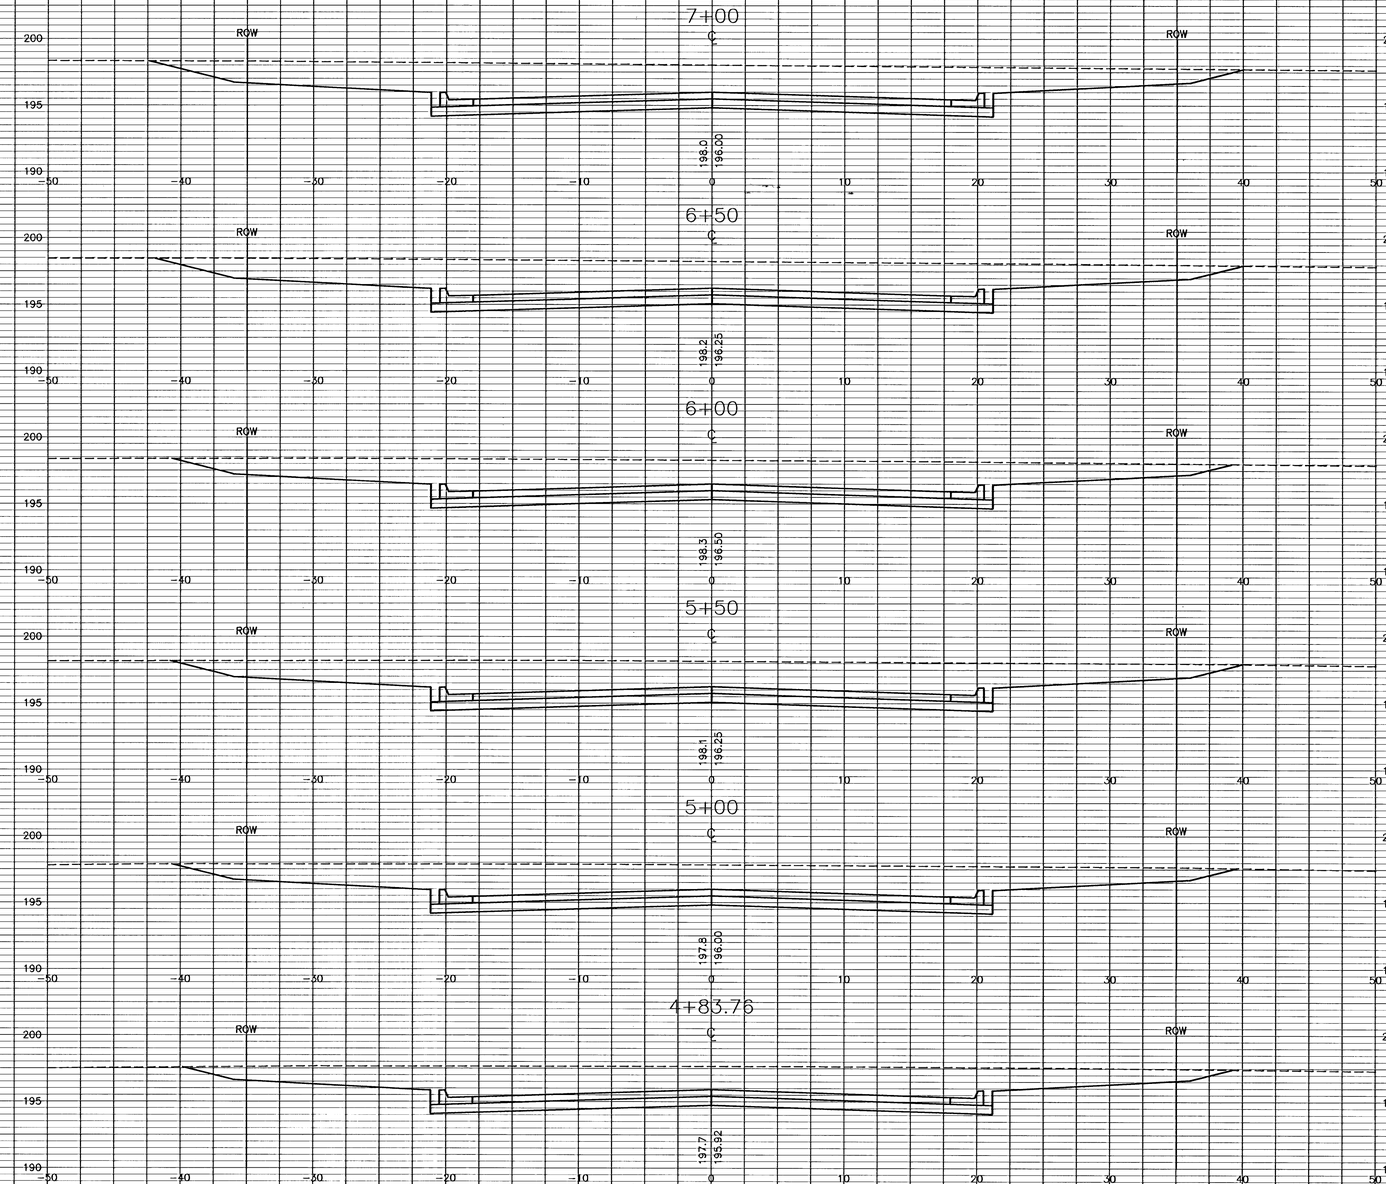

C:\CIVIL\96104\05018\dwg\PARK\XSECT\05018XS1.dwg