
# REGENCY PARK THIRD ADDITION
# CROSS SECTIONS
# 26 TH. STREET CIRCLE NORTH

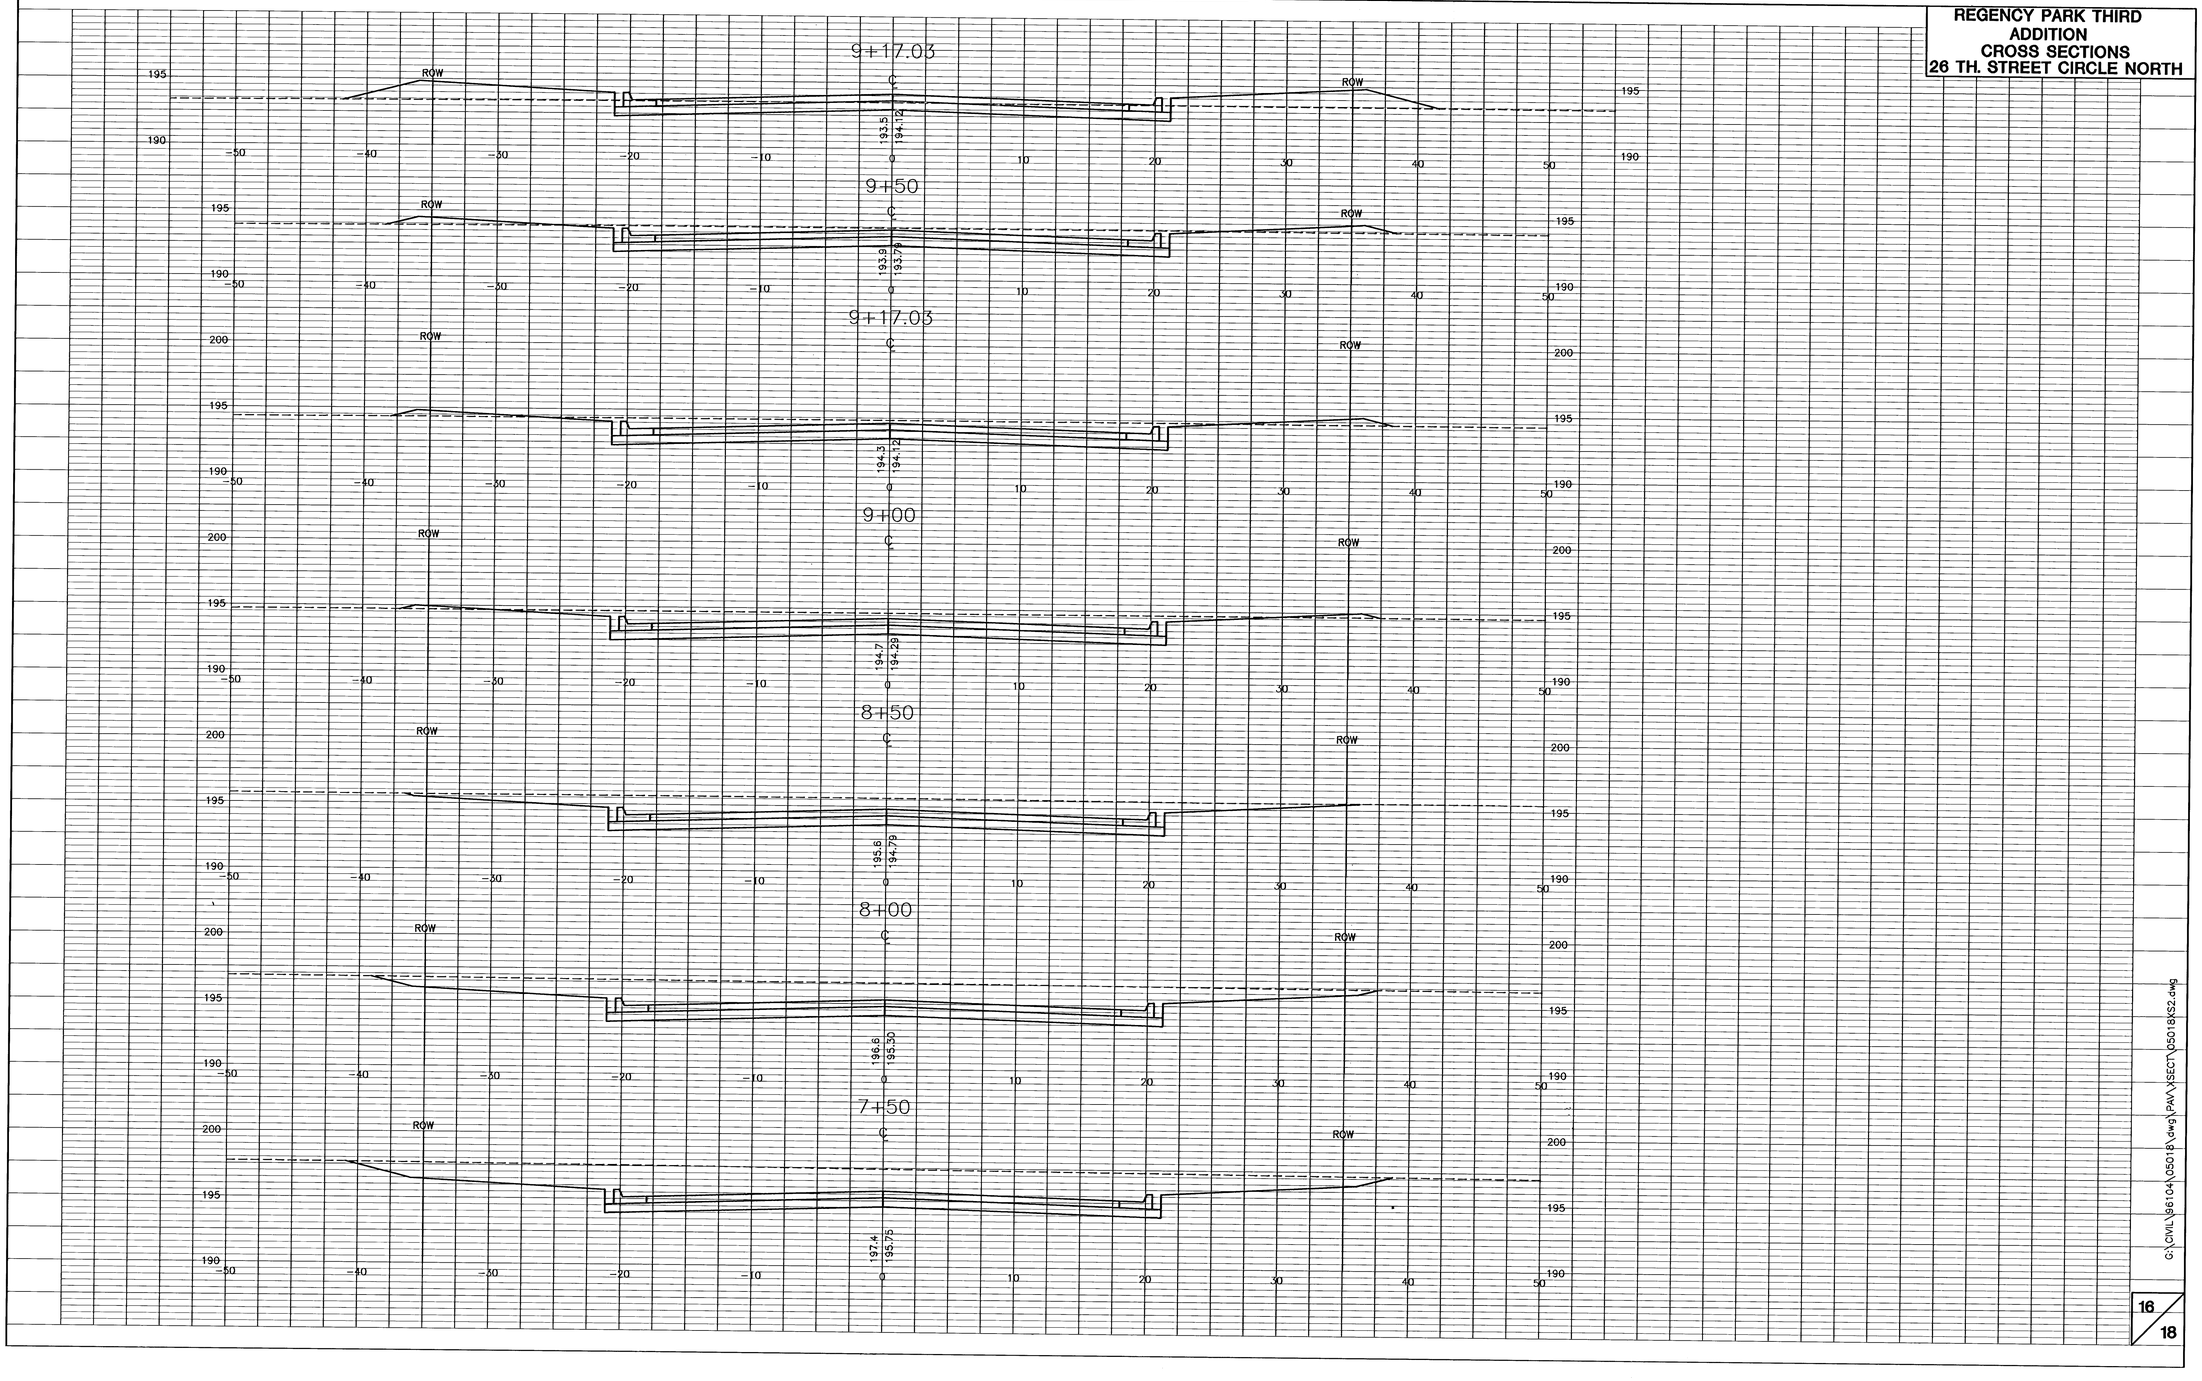


G:\CIVIL\61104\05018\dwg\PAVV\SECT\05018KS2.dwg