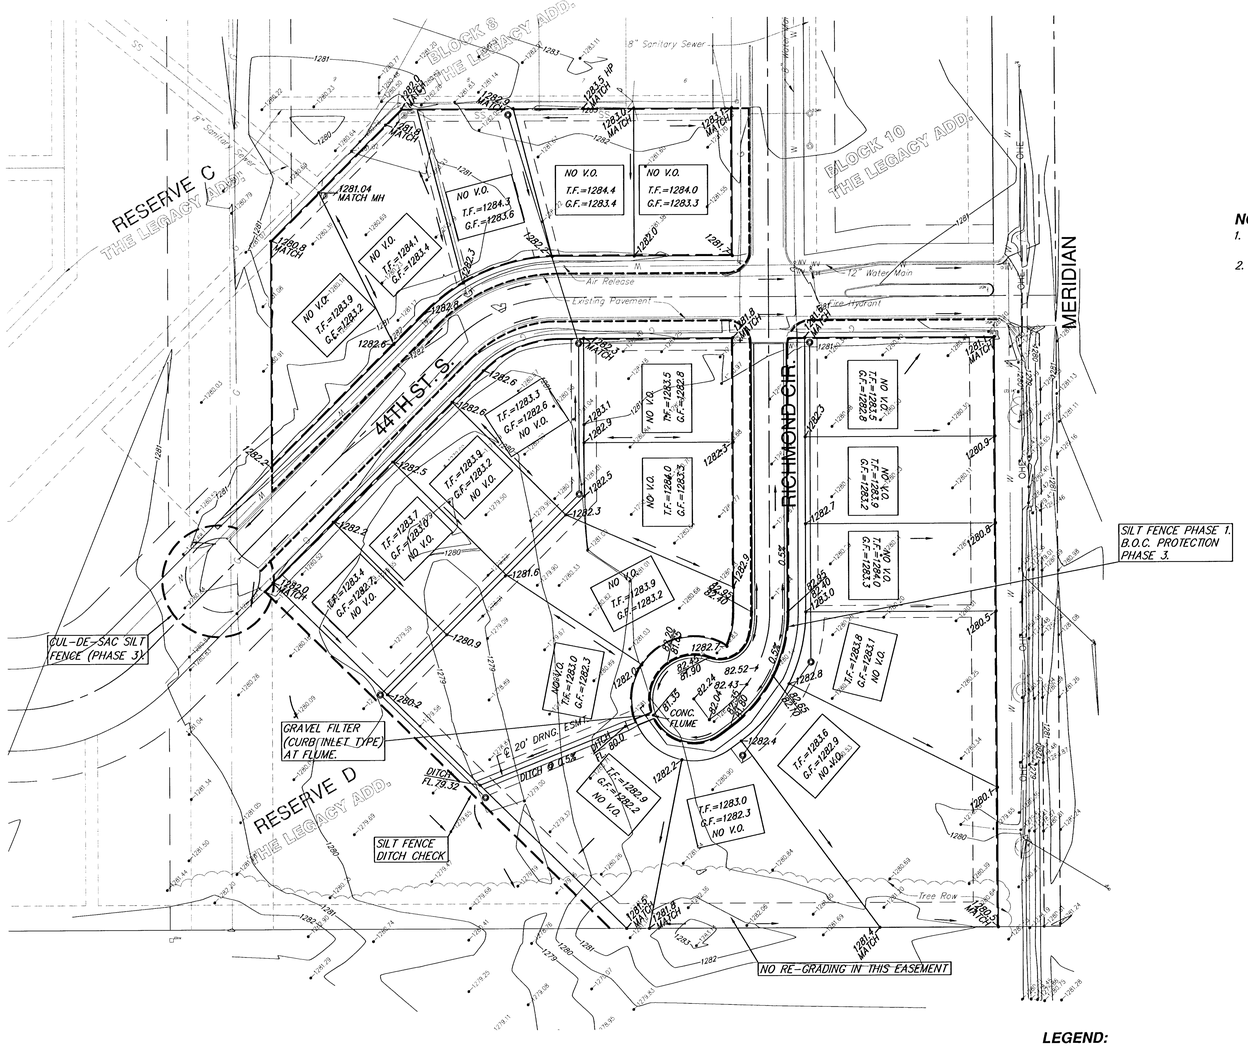

NOTES:

1. THIS DRAWING IS PART OF THE STORM WATER POLLUTION PREVENTION PLAN DOCUMENT ON FILE IN THE OFFICE OF THE CITY ENGINEER.
2. ALL SILT FENCES ARE TO BE INSTALLED WITH PHASE 1, EXCEPT WHERE NOTED OTHERWISE.

SCALE 1" = 50'

City of Wichita Benchmark:
44' north and 30' east of 1/4 Sec. Cor. @ Meridian and 43rd St. South. Elev. 1280.80 (M.S.L.)

On-Site Bench Marks:
Square Cut, Top of south curb of 44th St. S. at the N.E. Cor. of Lot 1, Block 2, Legacy 2nd Addition. Elev. 1280.76 (M.S.L.)

Square Cut, Top of north curb 44th St. S. at the west line of Lot 1, Block 1, Legacy 2nd Addition. Elev. 1282.36 (M.S.L.)

LEGEND:

SILT FENCE — — —
BACK OF CURB PROTECTION - - - - - -

LEGACY 2ND ADDITION
STORM WATER POLLUTION PREVENTION PLAN
WICHITA, KANSAS

SRB
924 NORTH MAIN
WICHITA, KANSAS 67203
www.srb1.com
316-264-8008
FAX 264-4621
E-mail: srb@srb1.com
SAVOY, RUGGLES & BOHM, P.A.
ENGINEERING & SURVEYING

PROJECT NUMBER 472-83422

DESIGN	DRAWN	UTILITY	REVIEW	DATE	REVISED
TCR	JTS	-		Oct. 3, 2001	-

DWG FILE: storm water pollution prevention plan
SRB JOB 1607T
SHEET 8 OF 12