


94+00

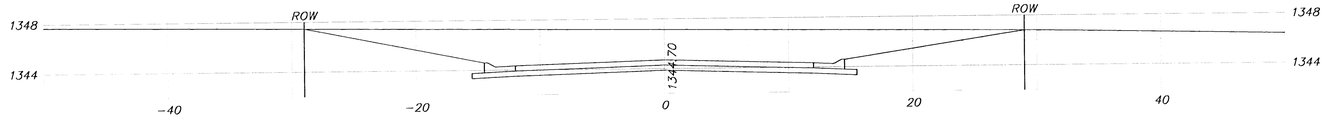


93+50

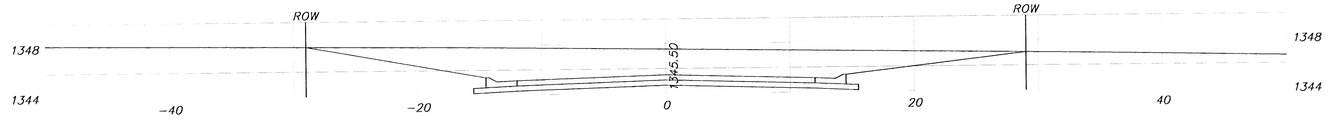


93+00

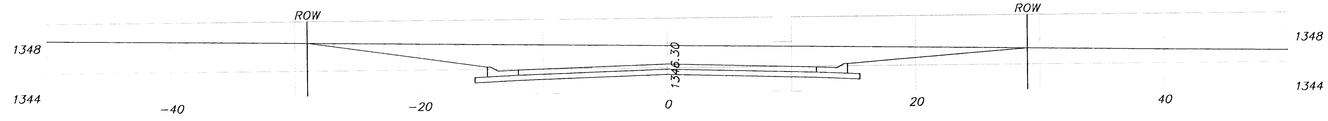

92+50

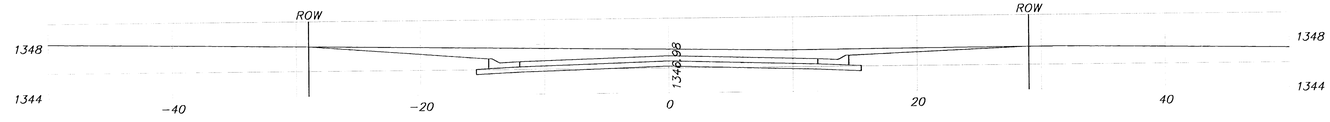

92+00

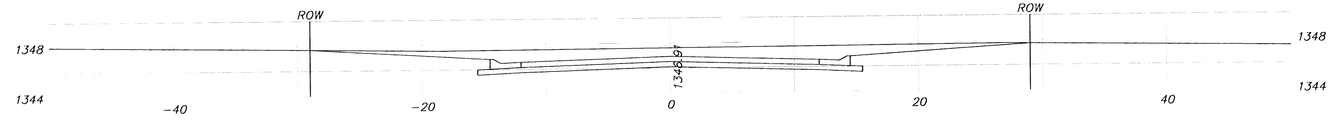

Smithmoor 10th Addition
Funston
Wichita, Kansas

kemiller engineering
516 S. Market,
Wichita, KS 67202
316/264-0242

PROJECT NUMBER 472-83498			
KEM NO. 01083	FILE points	DATE	SHEET 18
DESIGN	DRAWN RR	REVISED	OF 24