WOODLAND LAKES COMMUNITY CHURCH
PRIVATE 6" FIRE SERVICE
PRIVATE 4" DOMESTIC WATER
PLAN & PROFILE

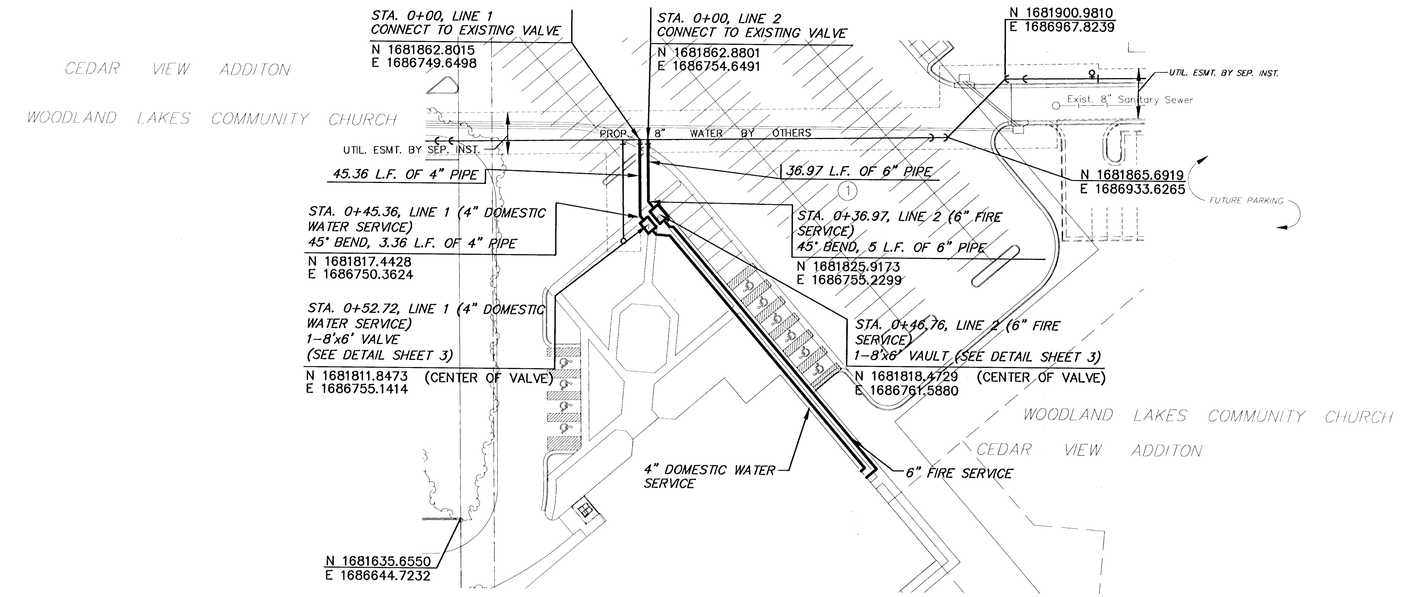

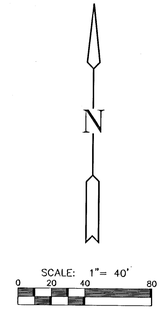

PLAN LINE 1 & 2
SCALE: 1"=40'

PROFILE LINE 1
4" DOMESTIC WATER
SCALE: HORIZ. 1"=40'
SCALE: VERT. 1"=5'

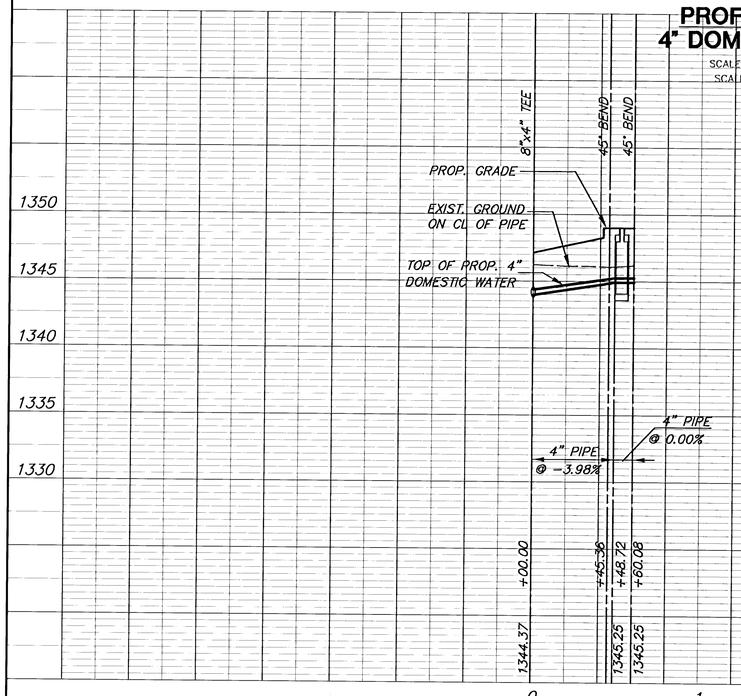

PROFILE LINE 2
6" FIRE SERVICE
SCALE: HORIZ. 1"=40'
SCALE: VERT. 1"=5'

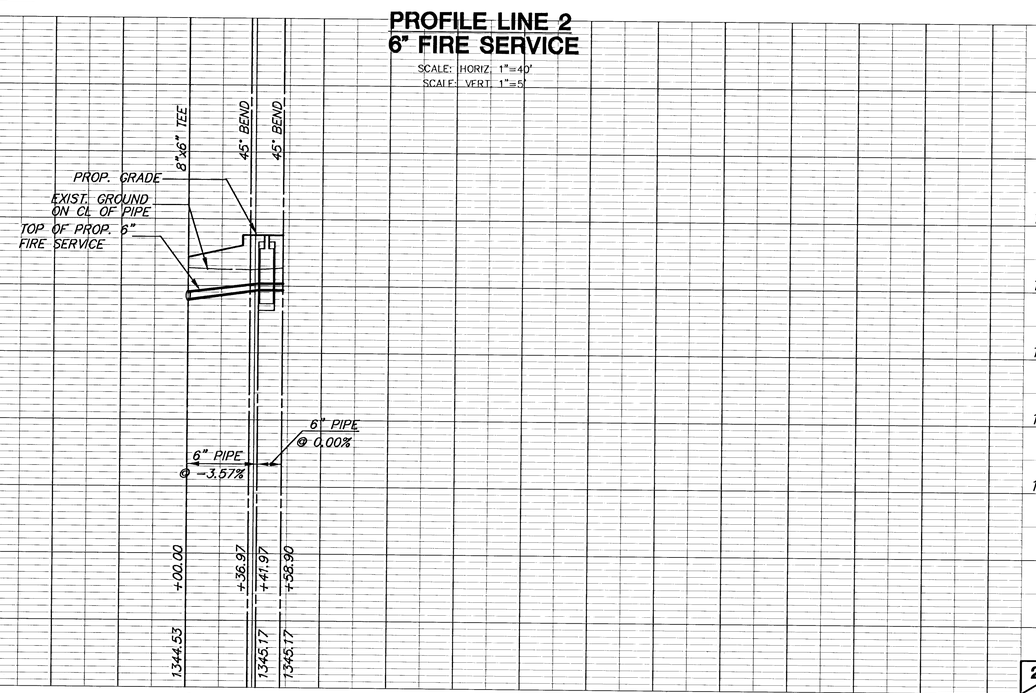

G:\CIVIL\000331\DWG\WTR\PVT-WTR\000331C1.DWG Wed Mar 06 20:57:57 2002

G:\CIVIL\000331\DWG\WTR\PVT-WTR\000331C1.DWG