


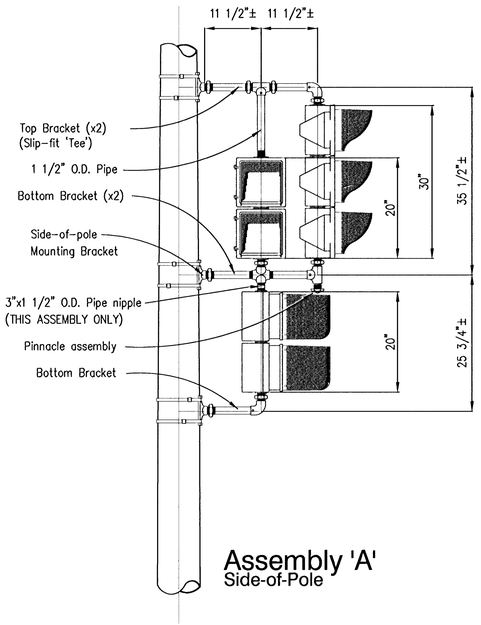


Assembly 'A'
Side-of-Pole

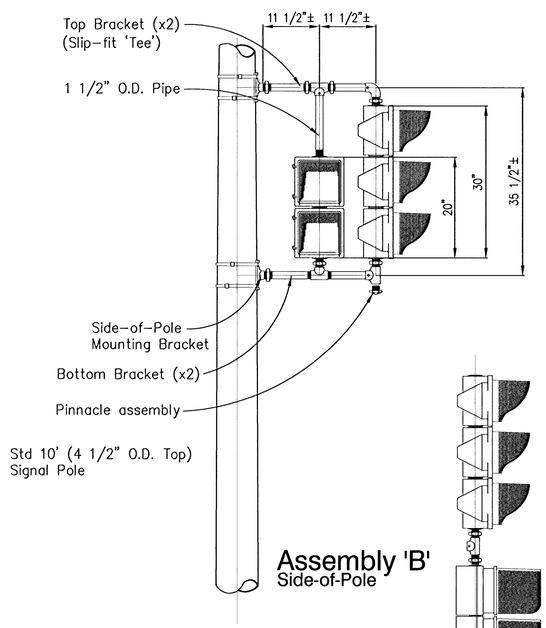


Assembly 'B'
Side-of-Pole

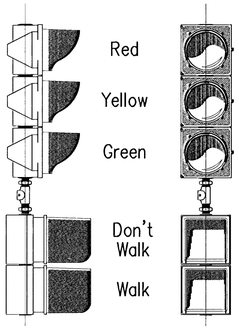


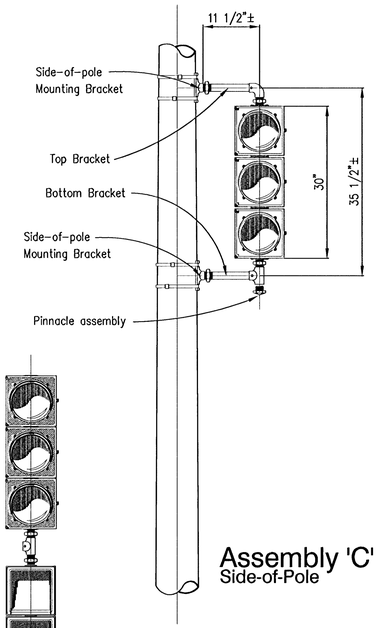


Assembly 'C'
Side-of-Pole

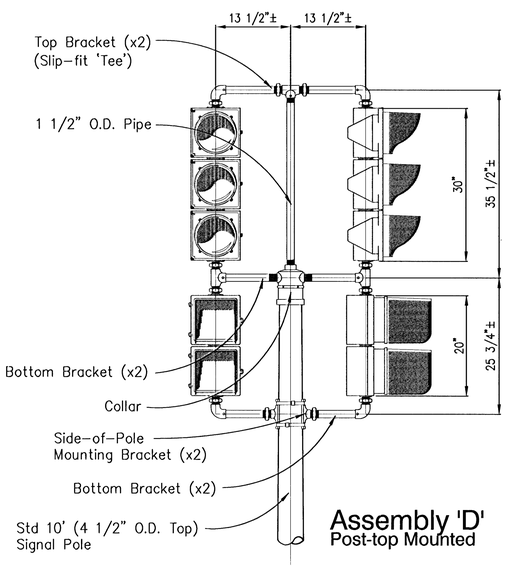


Assembly 'D'
Post-top Mounted

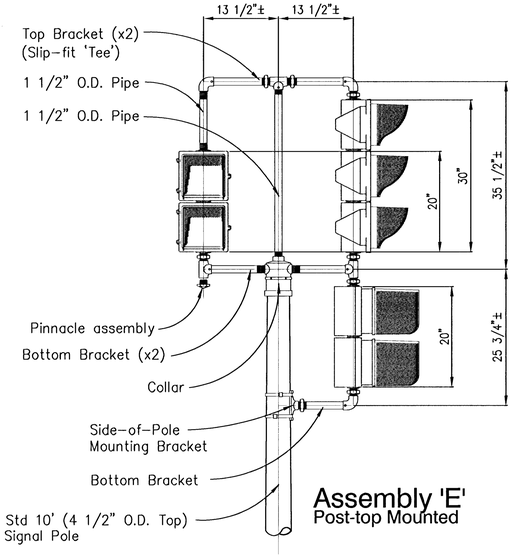


Assembly 'E'
Post-top Mounted

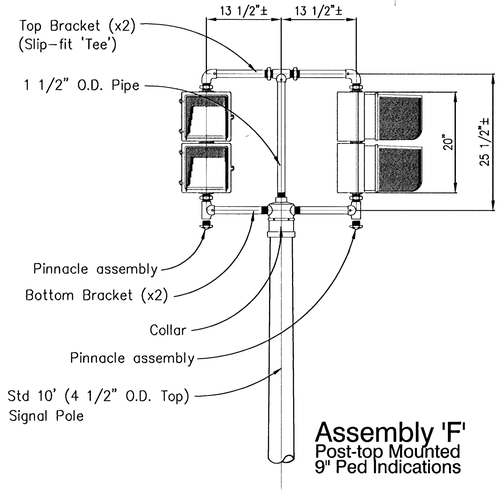

Assembly 'F'
Post-top Mounted
9" Ped Indications

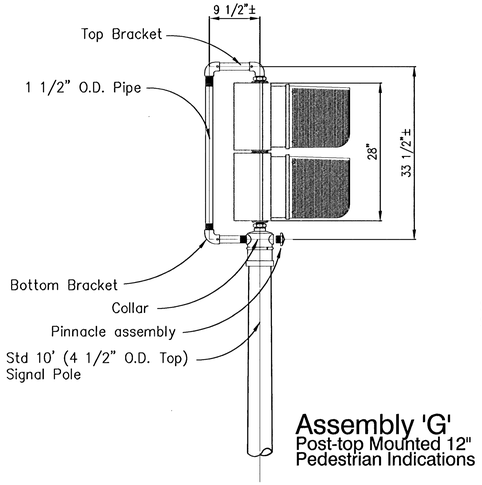

Assembly 'G'
Post-top Mounted 12"
Pedestrian Indications

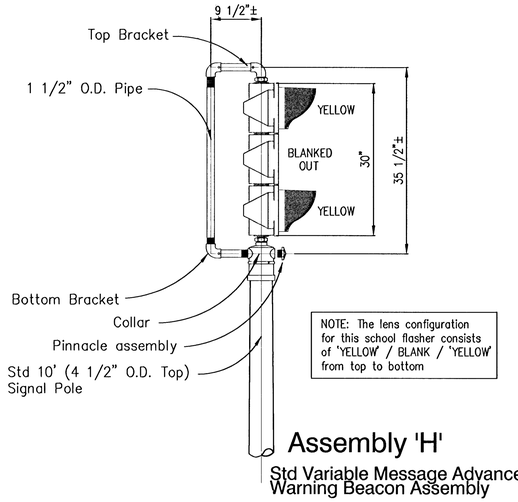

Assembly 'H'
Std Variable Message Advance
Warning Beacon Assembly

NOTE: All dimensions on this sheet are based on Std 8" lens, 3–section signal with 9" pedestrian indications. DO NOT SCALE. For information ONLY.

PROJECT NUMBER			SHEET NAME	ENGINEERING DIRECTORY	
			SIGNALS		
DESIGN	DRAWN	APPROVED	DATE	SCALE	BAUGHMAN NO
C.O.W.	Sonny		27SEPT95	NONE	

THE CITY OF WICHITA, KANSAS
TYPICAL BRACKET ASSEMBLY DETAILS
SIDE of POLE & POST TOP MOUNTED SIGNALS

BAUGHMAN COMPANY, P.A.
ENGINEERING, SURVEYING, & PLANNING
316-262-7271 • 315 ELLIS • WICHITA, KANSAS 67211

SHEET 20 of 46