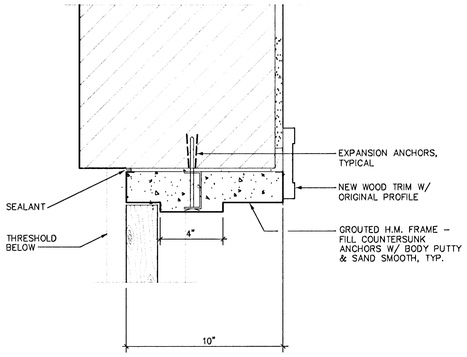

4 NEW JAMB

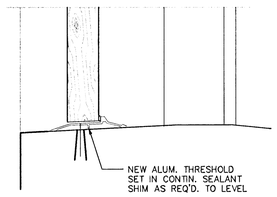

3 NEW THRESHOLD

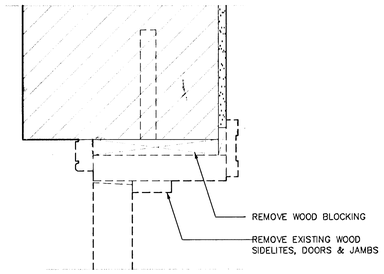

2 EXISTING JAMB

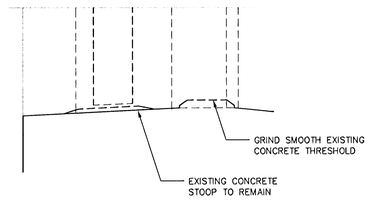

1 EXISTING THRESHOLD

OUTSWING WOOD DOOR

SCALE: 3" = 1'-0"

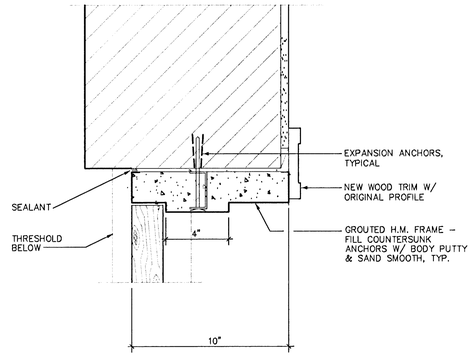

8 NEW JAMB

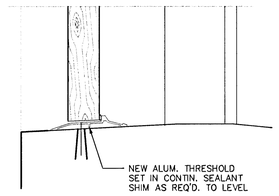

7 NEW THRESHOLD

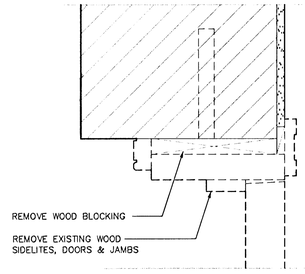

6 EXISTING JAMB

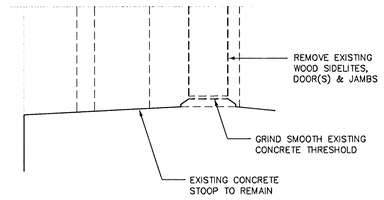

5 EXISTING THRESHOLD

FIXED WOOD DOOR

SCALE: 3" = 1'-0"

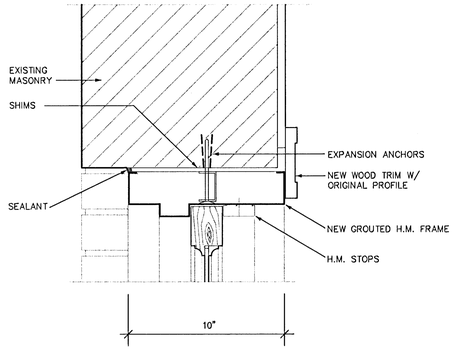

12 TRANSOM HEAD

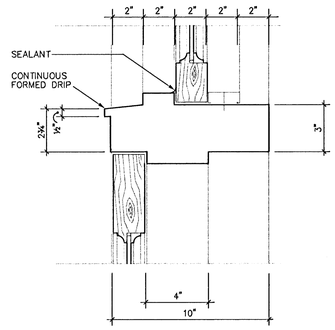

11 FIXED DOOR HEAD/TRANSOM SILL

10 NOT USED

9 NOT USED

FIXED WOOD DOOR + TRANSOM

SCALE: 3" = 1'-0"

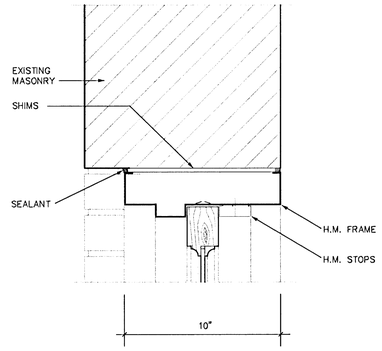

16 TRANSOM HEAD

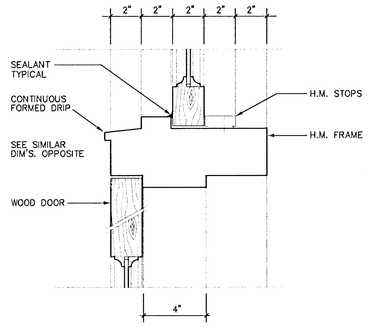

15 DOOR HEAD/TRANSOM SILL

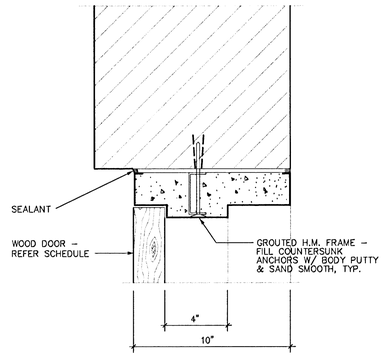

14 NEW JAMB

REMOVABLE MID-DOOR JAMB DTL. SIMILAR TO 7/A6.1

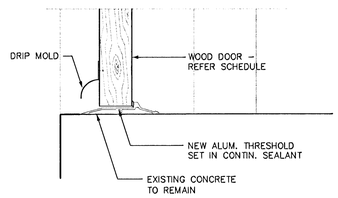

13 NEW THRESHOLD

OUTSWING WOOD DOOR + TRANSOM

SCALE: 3" = 1'-0"

0 1'

DOOR DETAILS

M:\2632.10\A6-2
3" = 1'-0"

FEDERAL AID PROJECT NO.	STATE	PROJECT NO.	YEAR	SHEET NO.	SHEETS
	KANSAS	TEA 1007(502) 087 TE-0075-02	2004	A6-2	15

SAMUEL FREY LICENSED ARCHITECT KANSAS 2635 PROFESSIONAL SEAL APRIL 2004

SCHAEFER JOHNSON COX FREY & ASSOCIATES PA
ARCHITECTURE ENGINEERING PLANNING & INTERIOR DESIGN
250 N. MARKET, SUITE 200
WICHITA, KANSAS 67202-2017
316 (8) 264-0171 FAX (8) 684-6835

KANSAS AVIATION MUSEUM

3350 S. GEORGE WASHINGTON BOULEVARD WICHITA, KANSAS

REVISION DATE
PROJECT NO. 2632.10
DATE APRIL 2004
A6-2

©2003, SCHAEFER JOHNSON COX FREY & ASSOCIATES PA