
COUNTRY HOLLOW ADDITION

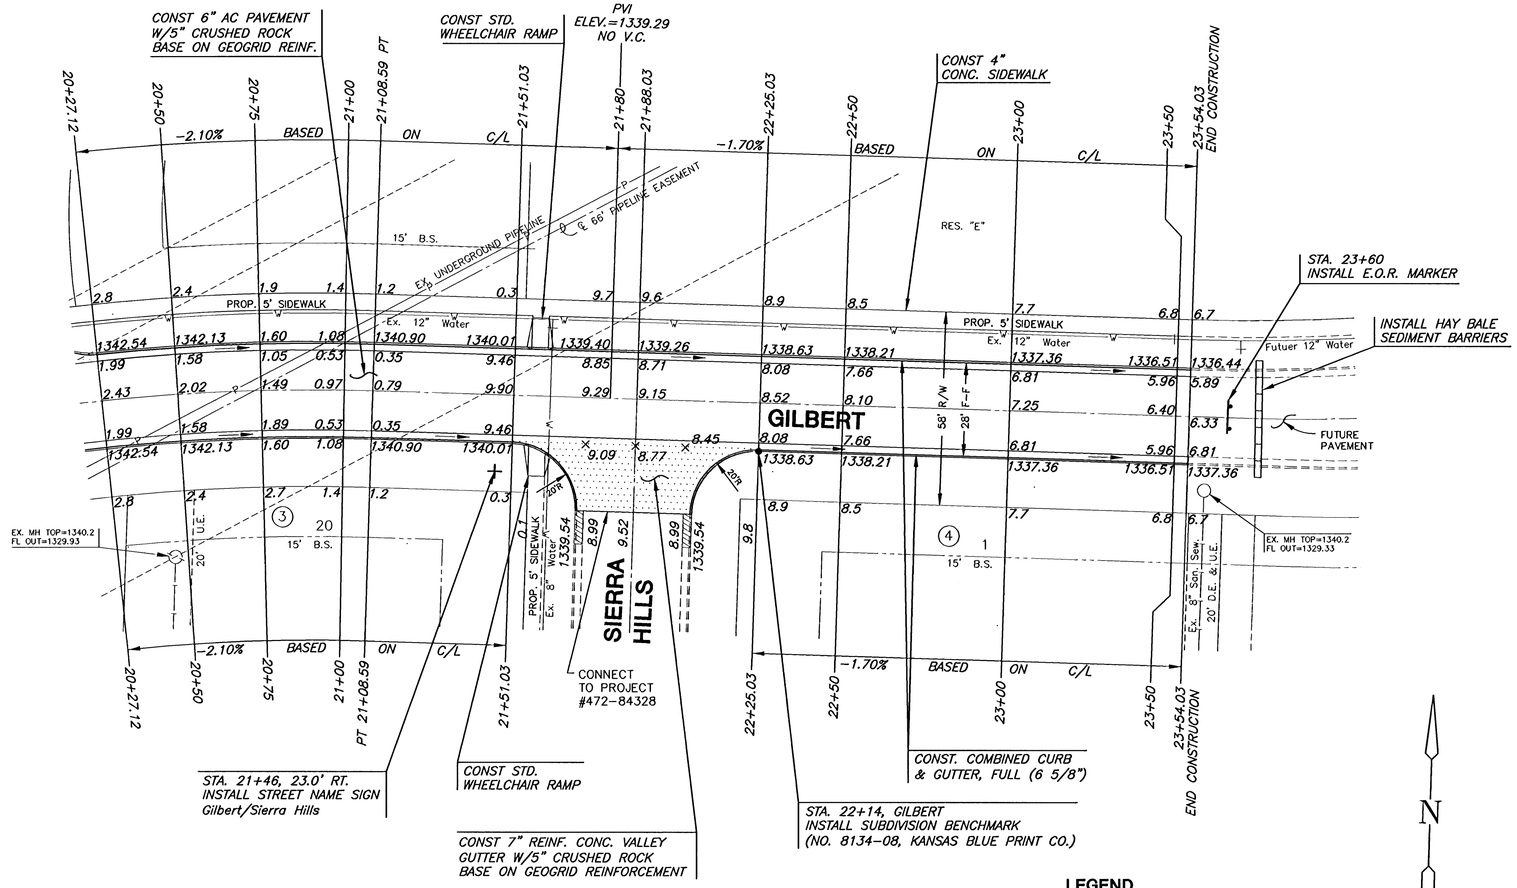

SUBDIVISION BENCH MARKS

NO.	STREET AND STATION	FROM CL	DESCRIPTION	ELEVATIONS
1	GILBERT, STA. 12+18.99	14.5' LT.	TOP OF CURB AT END OF RETURN GILBERT CT.	1346.88
2	GILBERT, STA. 19+62.71	14.5' LT.	TOP OF CURB AT END OF RETURN GILBERT CT.	1342.59
3	GILBERT, STA. 22+25.03	14.5' RT.	TOP OF CURB AT END OF RETURN SIERRA HILLS	1338.63

NOTE: CONTRACTOR SHALL INSTALL SUBDIVISION BENCH MARKS ("FLAT SURVEY MARKERS NO. 8134-08 3" TOP DIAMETER" PROVIDED BY KANSAS BLUE PRINT CO., INC.) COSTS TO BE CONSIDERED SUBSIDIARY TO CONSTRUCTION OF COMBINED RB AND GUTTER.

LEGEND

-+- STREET SIGN & SIGN LOCATION (SEE SIGN ASSEMBLY TABLE FOR TYPE & STATION OF SIGN)

NOTE:
TOP OF CURB ELEVATIONS SHOWN ARE FOR FULL CURB. CONSTRUCT CURB AND GUTTER AS NOTED.

N

SCALE: 1"=20'
20 10 0 20

MKEC ENGINEERING CONSULTANTS, INC.
411 N. WEBB ROAD
WICHITA, KS. 67206
316 - 684 - 9600

PAVING PLANS
COUNTRY HOLLOW
GILBERT PHASE 1

GILBERT PAVING
SHEET TITLE
472-84350
PROJECT NUMBER

DFL
DESIGN BY
DMU/MUK
DRAWN BY
GJA
CHECKED BY

ISSUED
MARCH 2006
REVISED

SHEET NO.
10 of 19

MKEC ENGINEERING CONSULTANTS, INC. © COPYRIGHT

PLOTTED: Wednesday, March 15, 2006 @ 01:44PM
J:\Civil\04429\dwg\Pro\Gilbert Phase 1\04429E3