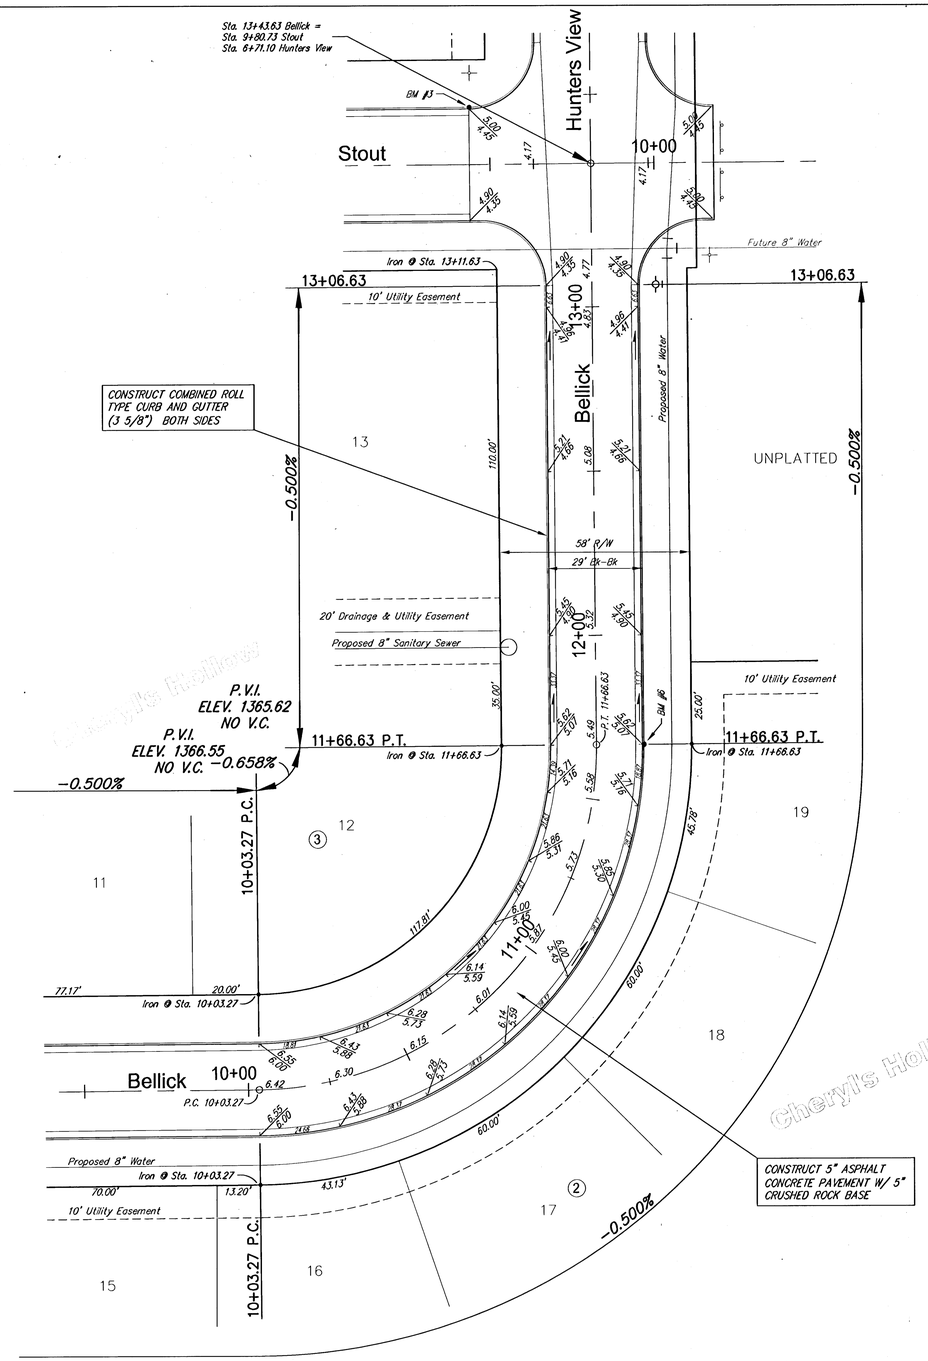


Subdivision Bench Marks

No.	Street and Station	From CL	Description	Elevation
6	Bellick, Sta. 11+66.63	14.5' Rt.	P.T. of Curve on Bellick East curbline	

NOTE: ROLL TYPE CURB AND GUTTER TO BE CONSTRUCTED ALONG PAVEMENT DEPICTED ON THIS SHEET

SCALE 1" = 20'
IRON = ●

Cheryl's Hollow Addition, Paving Improvements
Bellick
WICHITA, KANSAS

Ruggles & Bohm, P.A.
Engineering, Surveying, Land Planning
924 North Main
Wichita, Kansas 67203
www.rbkansas.com
(316) 264-8008
(316) 264-4621 fax
E-mail: info@rbkansas.com

DESIGN	KWL
DRAWN	RA
REVIEW	
UTILITY	
DATE	Aug. 2, 2005
DRAWING FILE	paving {Bellick 3}
PROJECT NUMBER	.
RB JOB	2006E
SHEET	10
OF	43