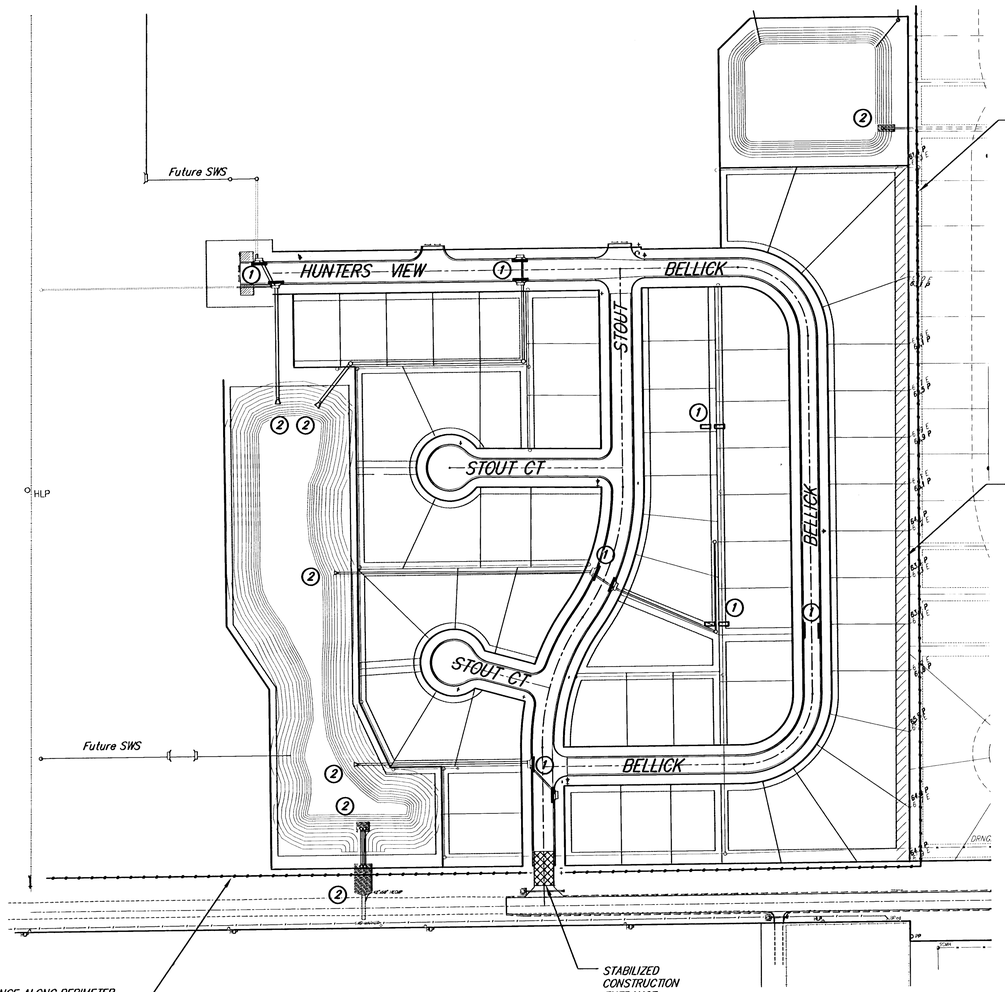


MAINTAIN SILT FENCE ALONG PERIMETER AS NECESSARY TO PREVENT OFFSITE TRANSPORT OF SILT

REGRADE EASEMENT AS INDICATED.
EASEMENT GRADING QUANTITIES
CUT = 494 C.Y.
FILL = 121 C.Y.

SCALE 1" = 100'
IRON = ●

NOTES:

SILT FENCE MAY BE USED INSTEAD OF HAYBALE DITCH CHECKS.

THE CONTRACTOR SHALL MONITOR THE SITE FOR OFF-SITE SILT TRANSPORT AND SHALL INSTALL ADDITIONAL SILT FENCE AS NECESSARY TO PREVENT OFF-SITE TRANSPORT. COST OF ADDITIONAL SILT FENCE SHALL BE INCIDENTAL TO THE BID ITEM FOR EROSION CONTROL BMP.

AN NPDES PERMIT HAS BEEN OBTAINED FOR THIS PROJECT. ALL CONTRACTORS AND SUB-CONTRACTORS WILL BE REQUIRED TO COMPLY WITH THE REQUIREMENTS OF THE PERMIT.

LEGEND

- Silt Fence
- Hay Bale Ditch Check
- (1) Inlet Barrier Protection
- (2) Protected by Rip Rap

CHERYL'S HOLLOW ADDITION
EROSION CONTROL PLAN
WICHITA, KANSAS

Ruggles & Bohm, P.A.
Engineering, Surveying, Land Planning
924 North Main
Wichita, Kansas 67203
www.rbkansas.com
(316) 264-8008
(316) 264-4621 fax
E-mail: info@rbkansas.com

DESIGN	KWL
DRAWN	RA
REVIEW	
UTILITY	
DATE	Aug. 2, 2005
DRAWING FILE	paving {Erosion Control}
PROJECT NUMBER	.
R&B JOB	2506E
SHEET	20 OF 43