


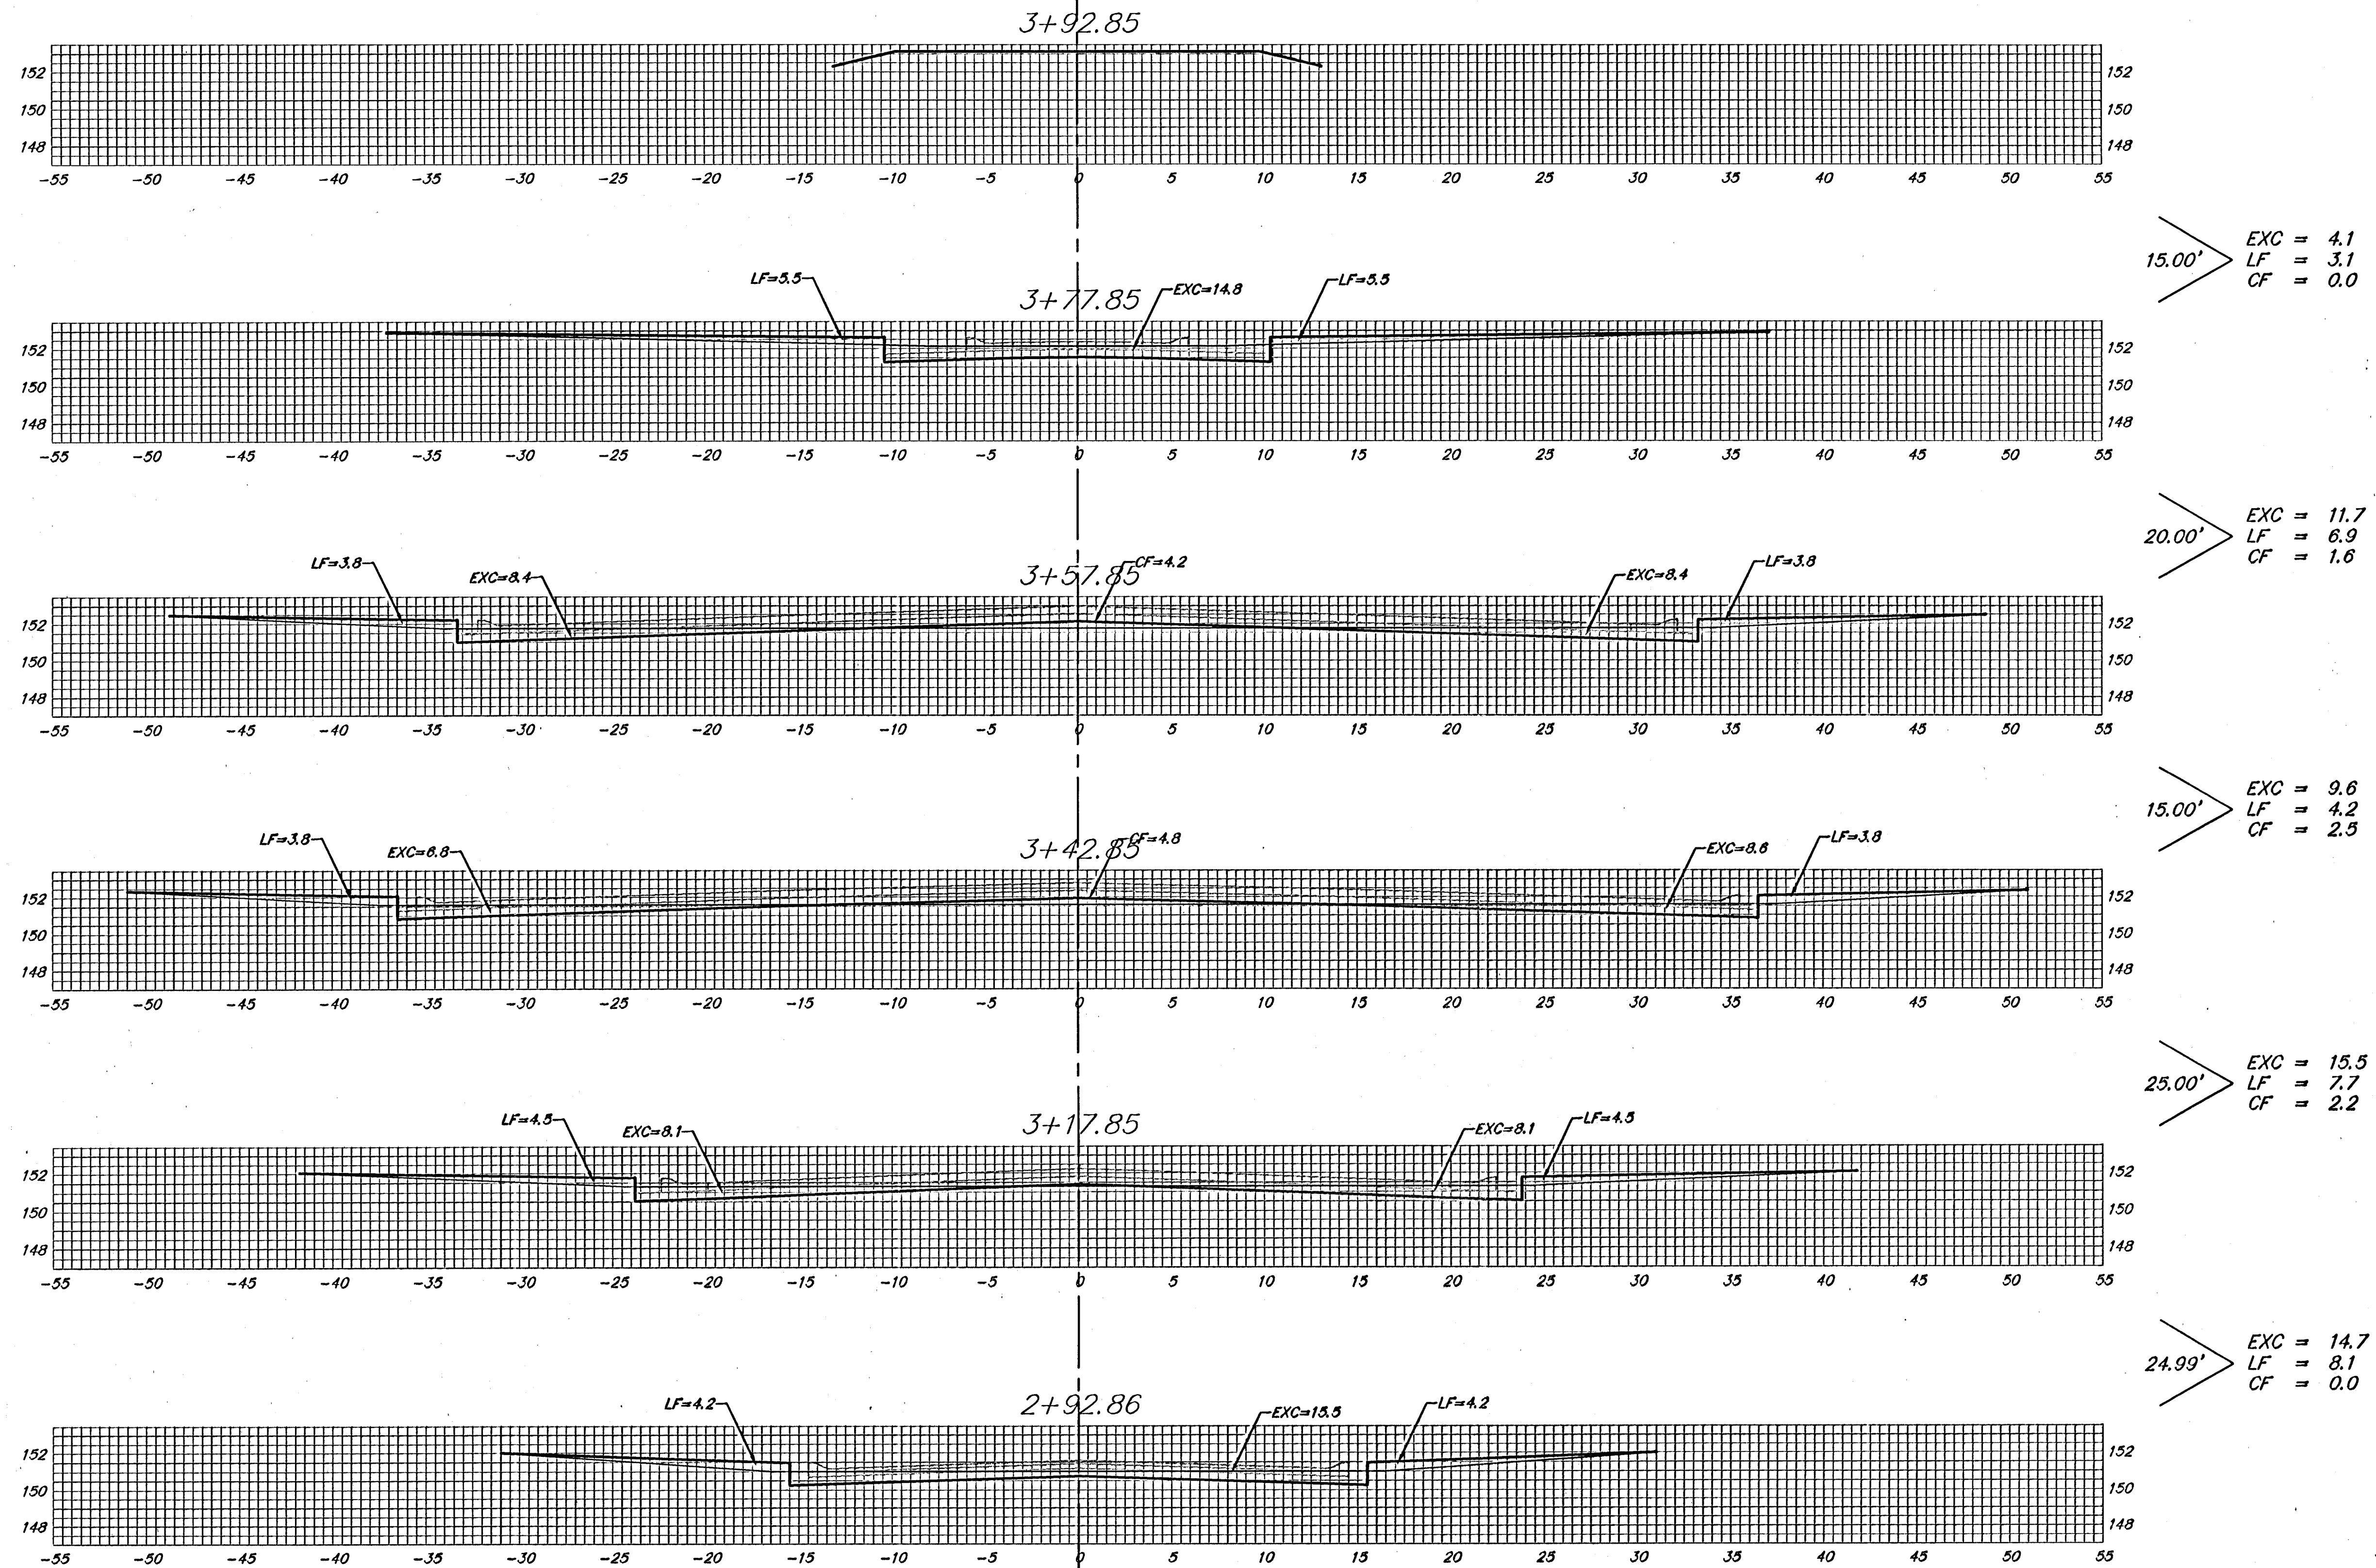

ROGERS CIR.

Sheet Totals:
 Excavation = 55.6 C.Y.
 Loose Fill = 30.0 C.Y.
 Compacted Fill = 6.3 C.Y.