
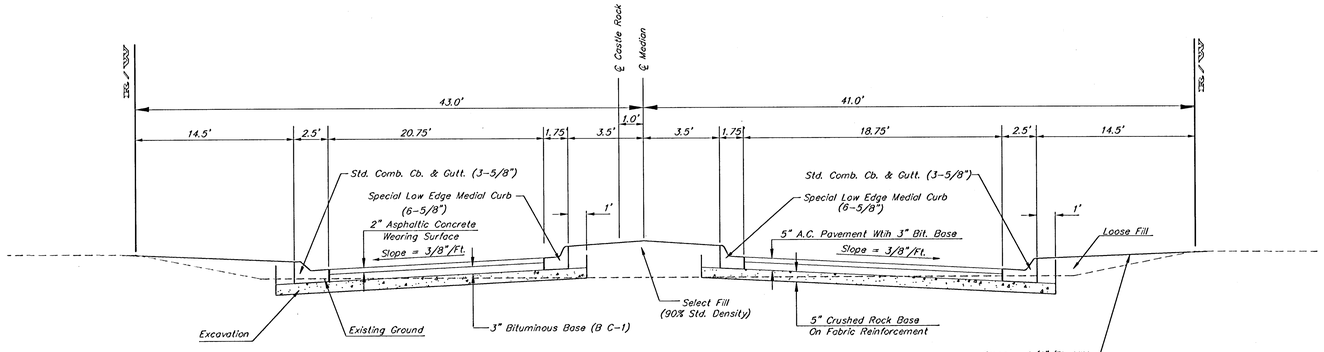


CASTLE ROCK

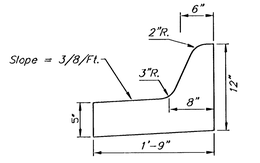

Medial Curb Detail
(Low Edge)
Not to Scale

Note: To be paid as Medial Curb & Gutter (6 5/8")

Baughman

KRUG NORTH ADDITION
ENTRANCE DETAILS

Baughman Company, P.A. 315 Ella St. Wichita, KS 67211 P 316.262.2221 F 316.262.0549
ENGINEERING | SURVEYING | PLANNING | LANDSCAPE ARCHITECTURE

PROJECT NUMBER 472-83973

REVISIONS

DESIGN
DRAWN TMS
APPROVED
DATE 05/04
SCALE Noted
SHEET **6** OF **30**

KrugNorthEntrdet

0404-E848