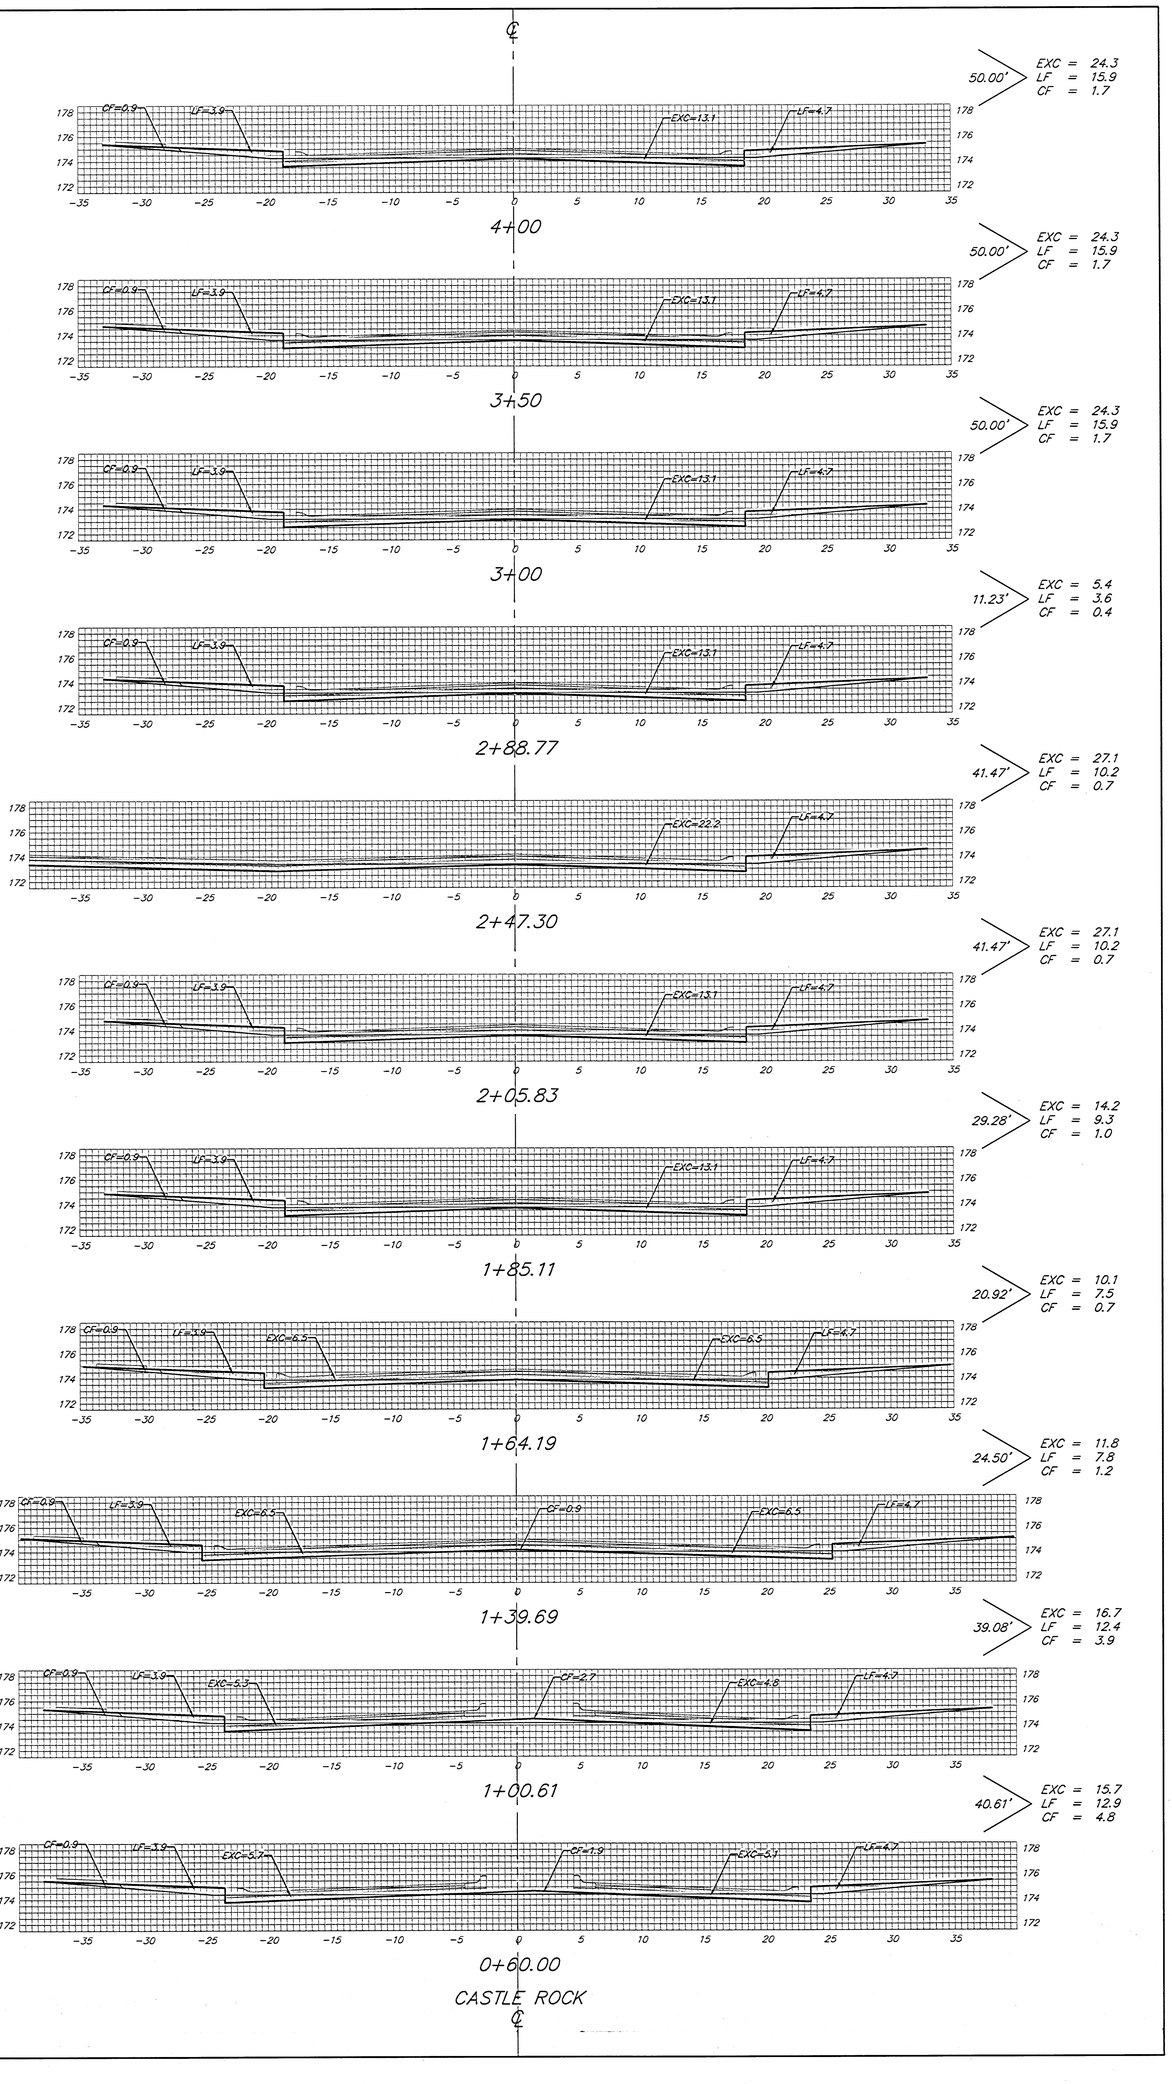


Sheet Totals:

Excavation	= 201.0 C.Y.
Loose Fill	= 121.6 C.Y.
Compacted Fill	= 18.5 C.Y.

Baughman

Baughman Company, P.A. 1515 Ellis St. Wichita KS 67211 P 316.263.2211 F 316.263.0149
ENGINEERING | SURVEYING | PLANNING | LANDSCAPE ARCHITECTURE

PROJECT NUMBER
4124993

Kingsborough

SHEET
20 OF **30**

04-02-2838