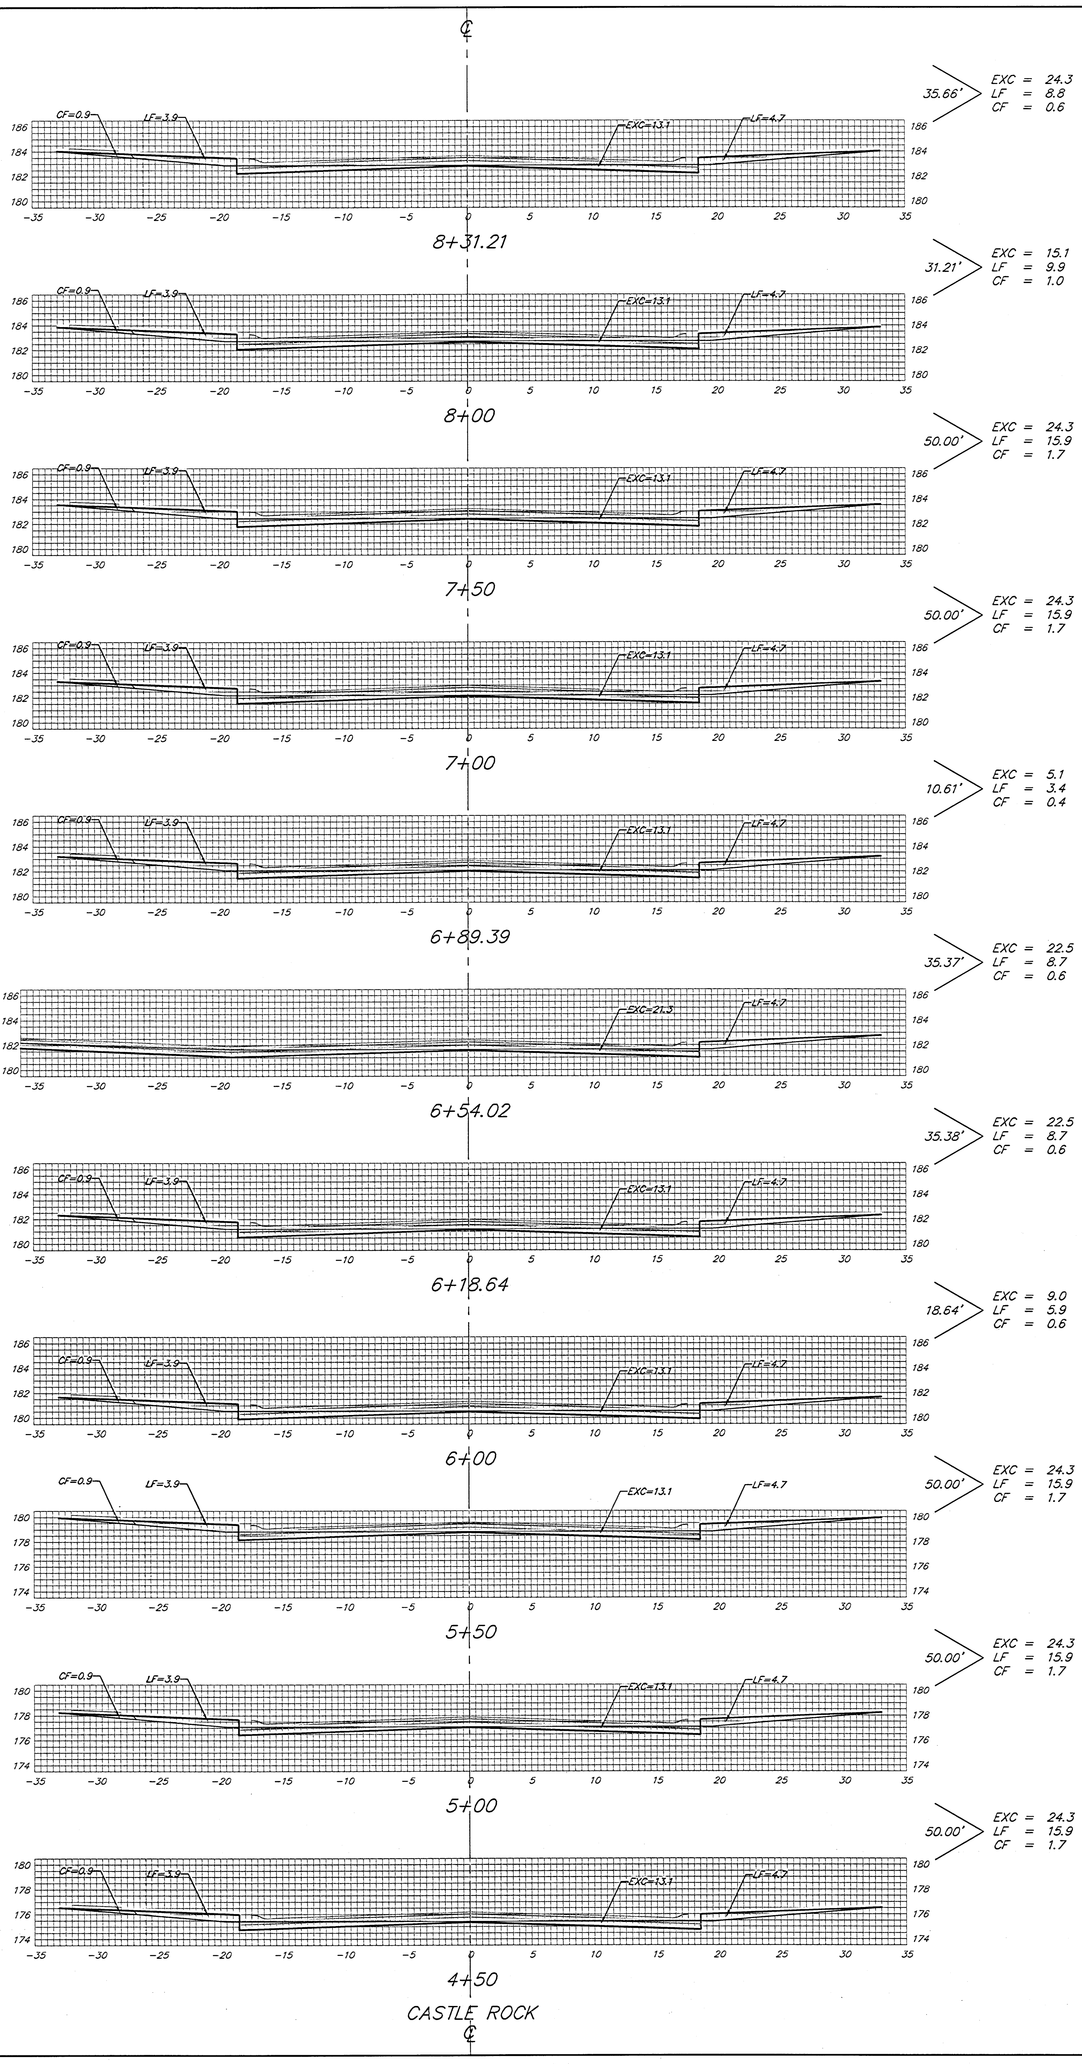


Sheet Totals:

Excavation	= 220.0 C.Y.
Loose Fill	= 124.9 C.Y.
Compacted Fill	= 72.3 C.Y.

Baughman

Baughman Company, P.A. 1515 Ellis St. Waukesha, WI 53131 P (262) 513-1999 F (262) 513-1989
ENGINEERING | SURVEYING | PLANNING | LANDSCAPE ARCHITECTURE

PROJECT NUMBER
4124393

SHEET
21 OF 30

DATE
01/07/2348

Kruehn/VXS1