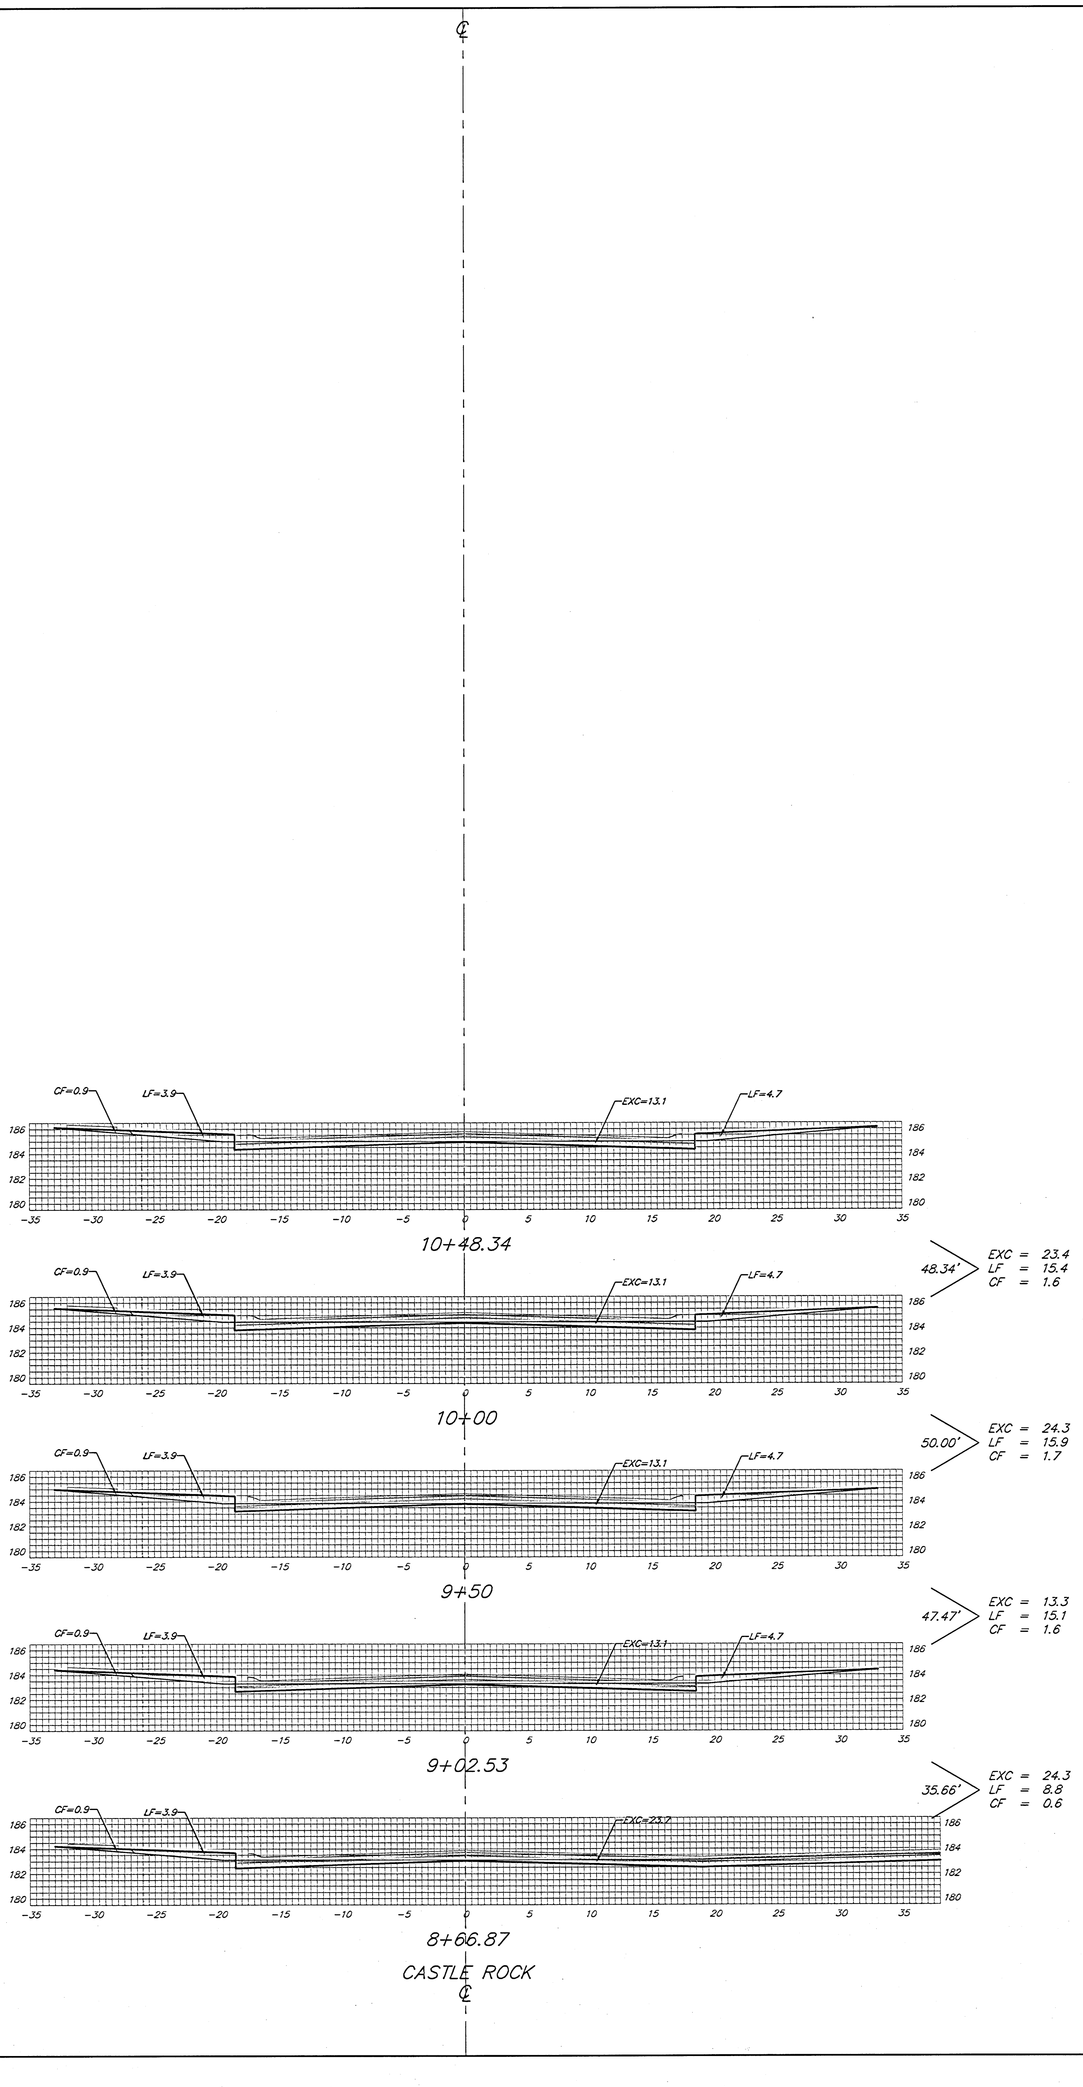


Sheet Totals:

Excavation	=	*85.3 C.Y.*
Loose Fill	=	*55.2 C.Y.*
Compacted Fill	=	*5.5 C.Y.*

Baughman

Baughman Company, P.A. 315 Elm St. Winona MS 39215 P 1(662)283-2211 F 1(662)283-2249
ENGINEERING | SURVEYING | PLANNING | LANDSCAPE ARCHITECTURE

PROJECT NUMBER
47249973

Kosphorb/ASS

SHEET
22 OF 30

04078848