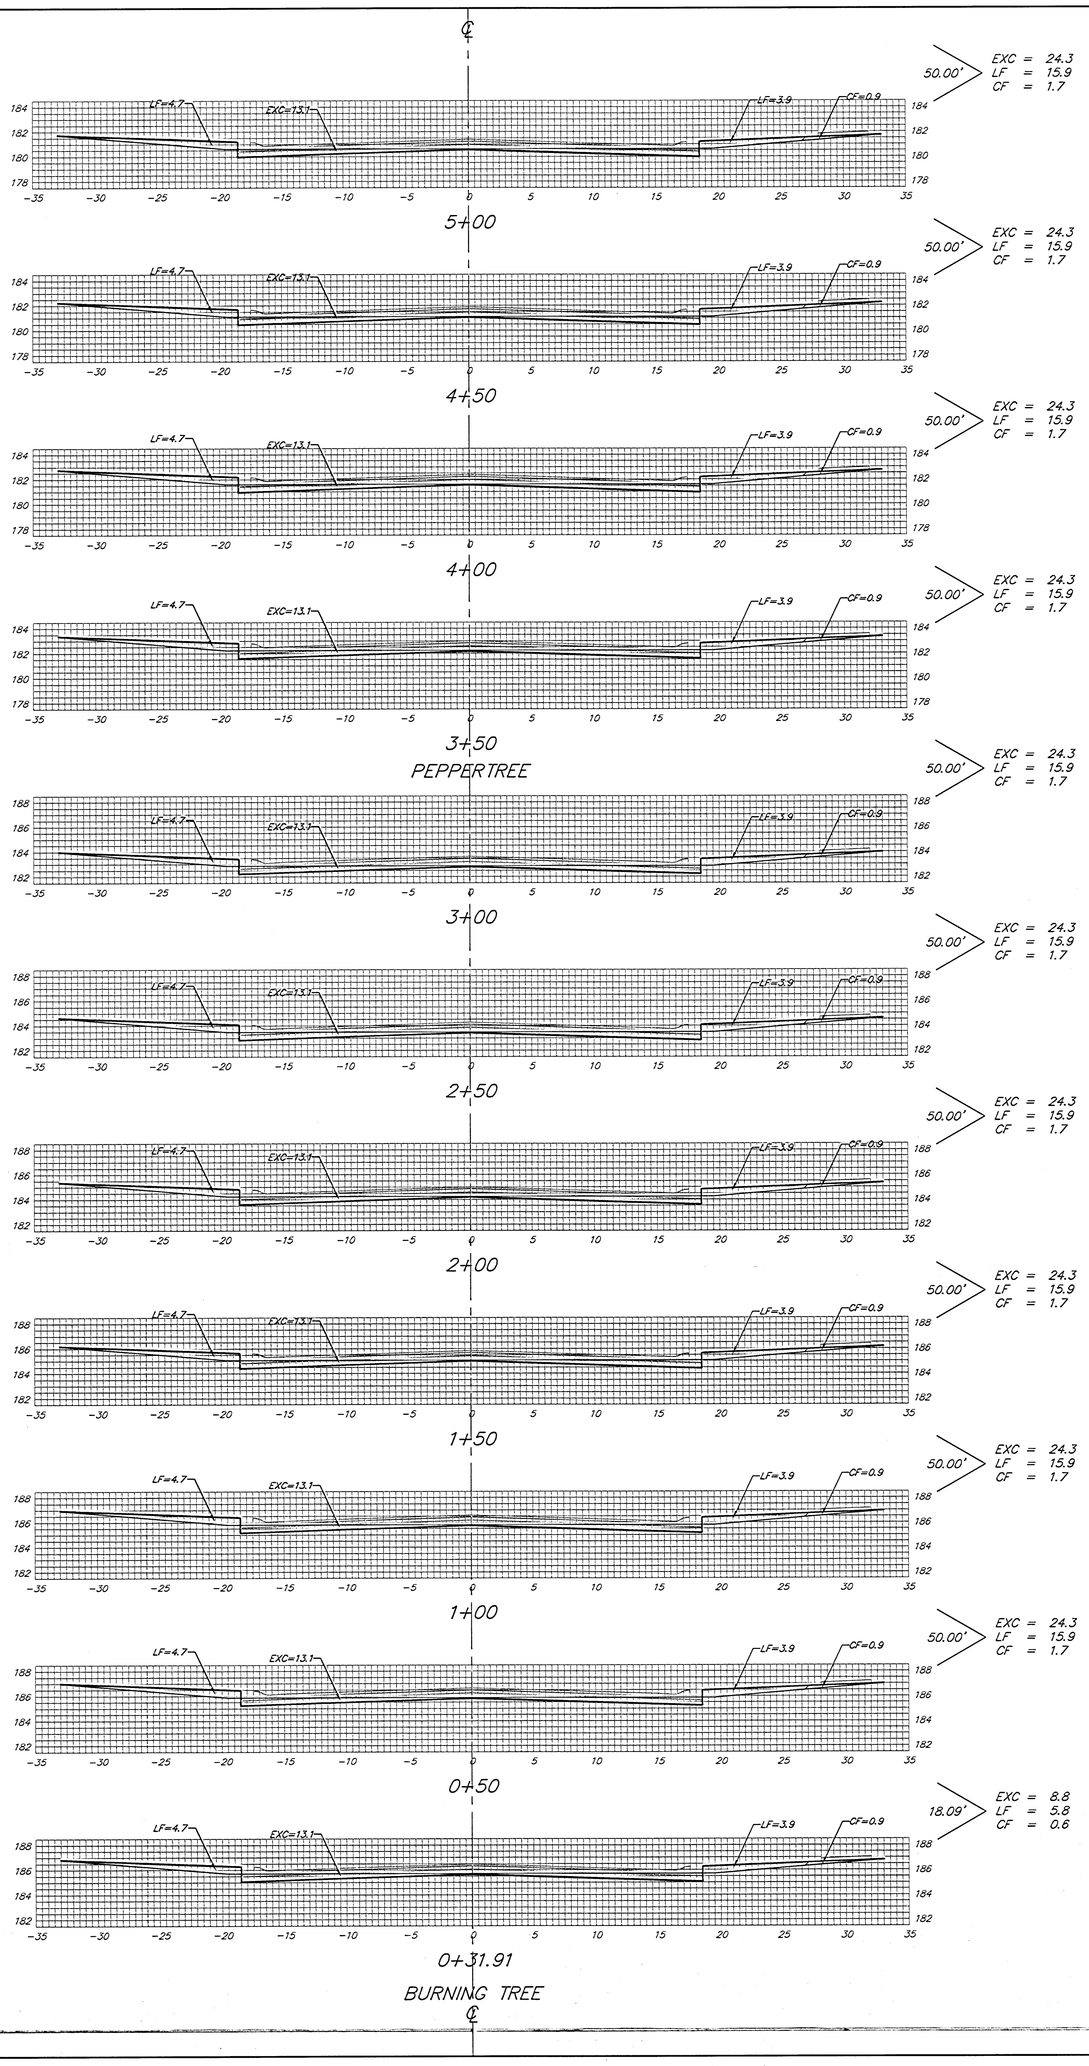


Sheet Totals:

Excavation	= 251.8 C.Y.
Loose Fill	= 164.8 C.Y.
Compacted Fill	= 17.6 C.Y.

Baughman

Baughman Company, P.A. 115 SW 7th Street, Suite 400 Topeka, KS 66603-3901 (785) 233-0393 FAX (785) 233-0394
ENGINEERING | SURVEYING | PLANNING | LANDSCAPE ARCHITECTURE

Knapheide/KSA	
PROJECT NUMBER	4128393
SHEET	23 OF 30
03/07/2018	