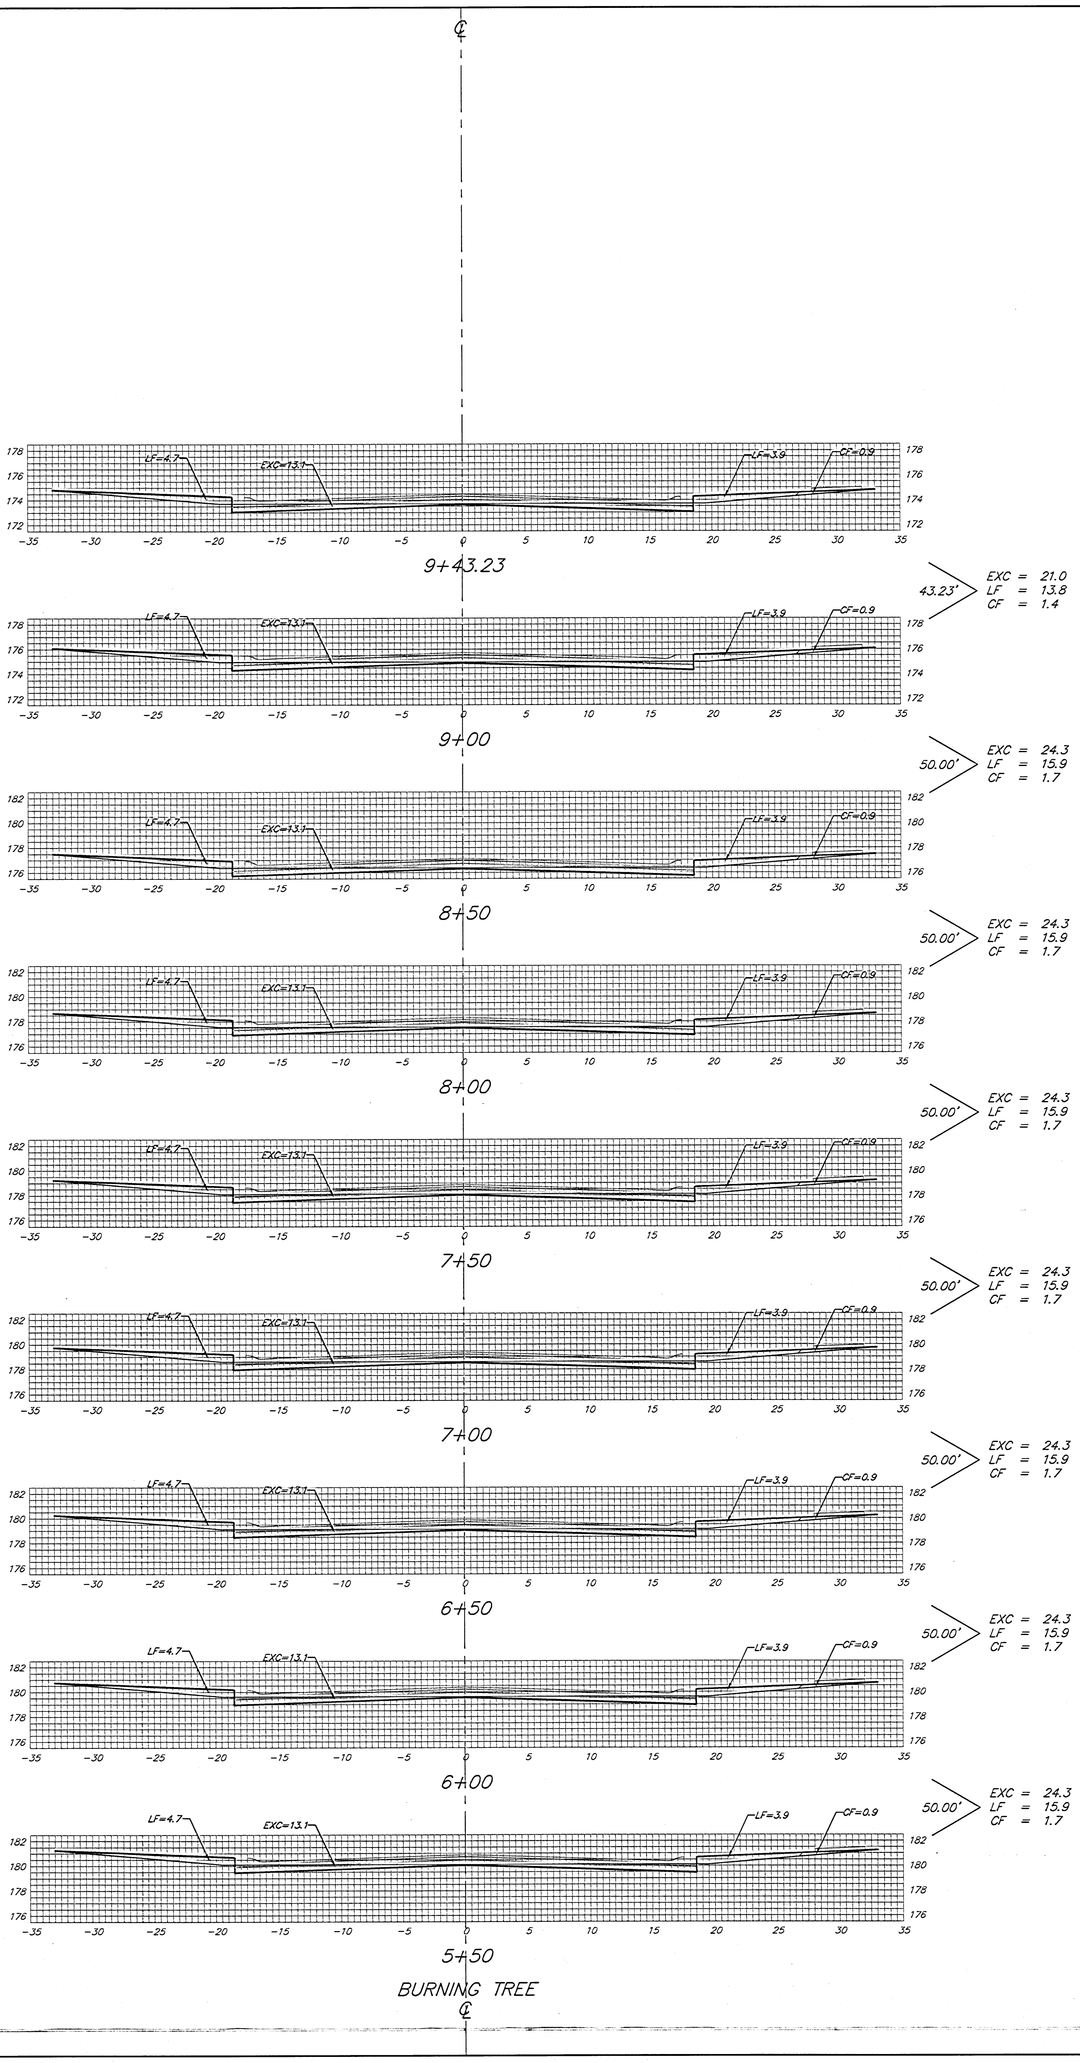


Sheet Totals:

Excavation = 191.1 C.Y.
Loose Fill = 125.1 C.Y.
Compacted Fill = 13.3 C.Y.

Baughman

Baughman Company, P.A. 115 Fifth St. Wilkes 828 921 1 F 336 838 2149
ENGINEERING | SURVEYING | PLANNING | LANDSCAPE ARCHITECTURE

PROJECT NUMBER
47243993

SHEET
24 OF **30**

KrugbuchVXSS

04072838