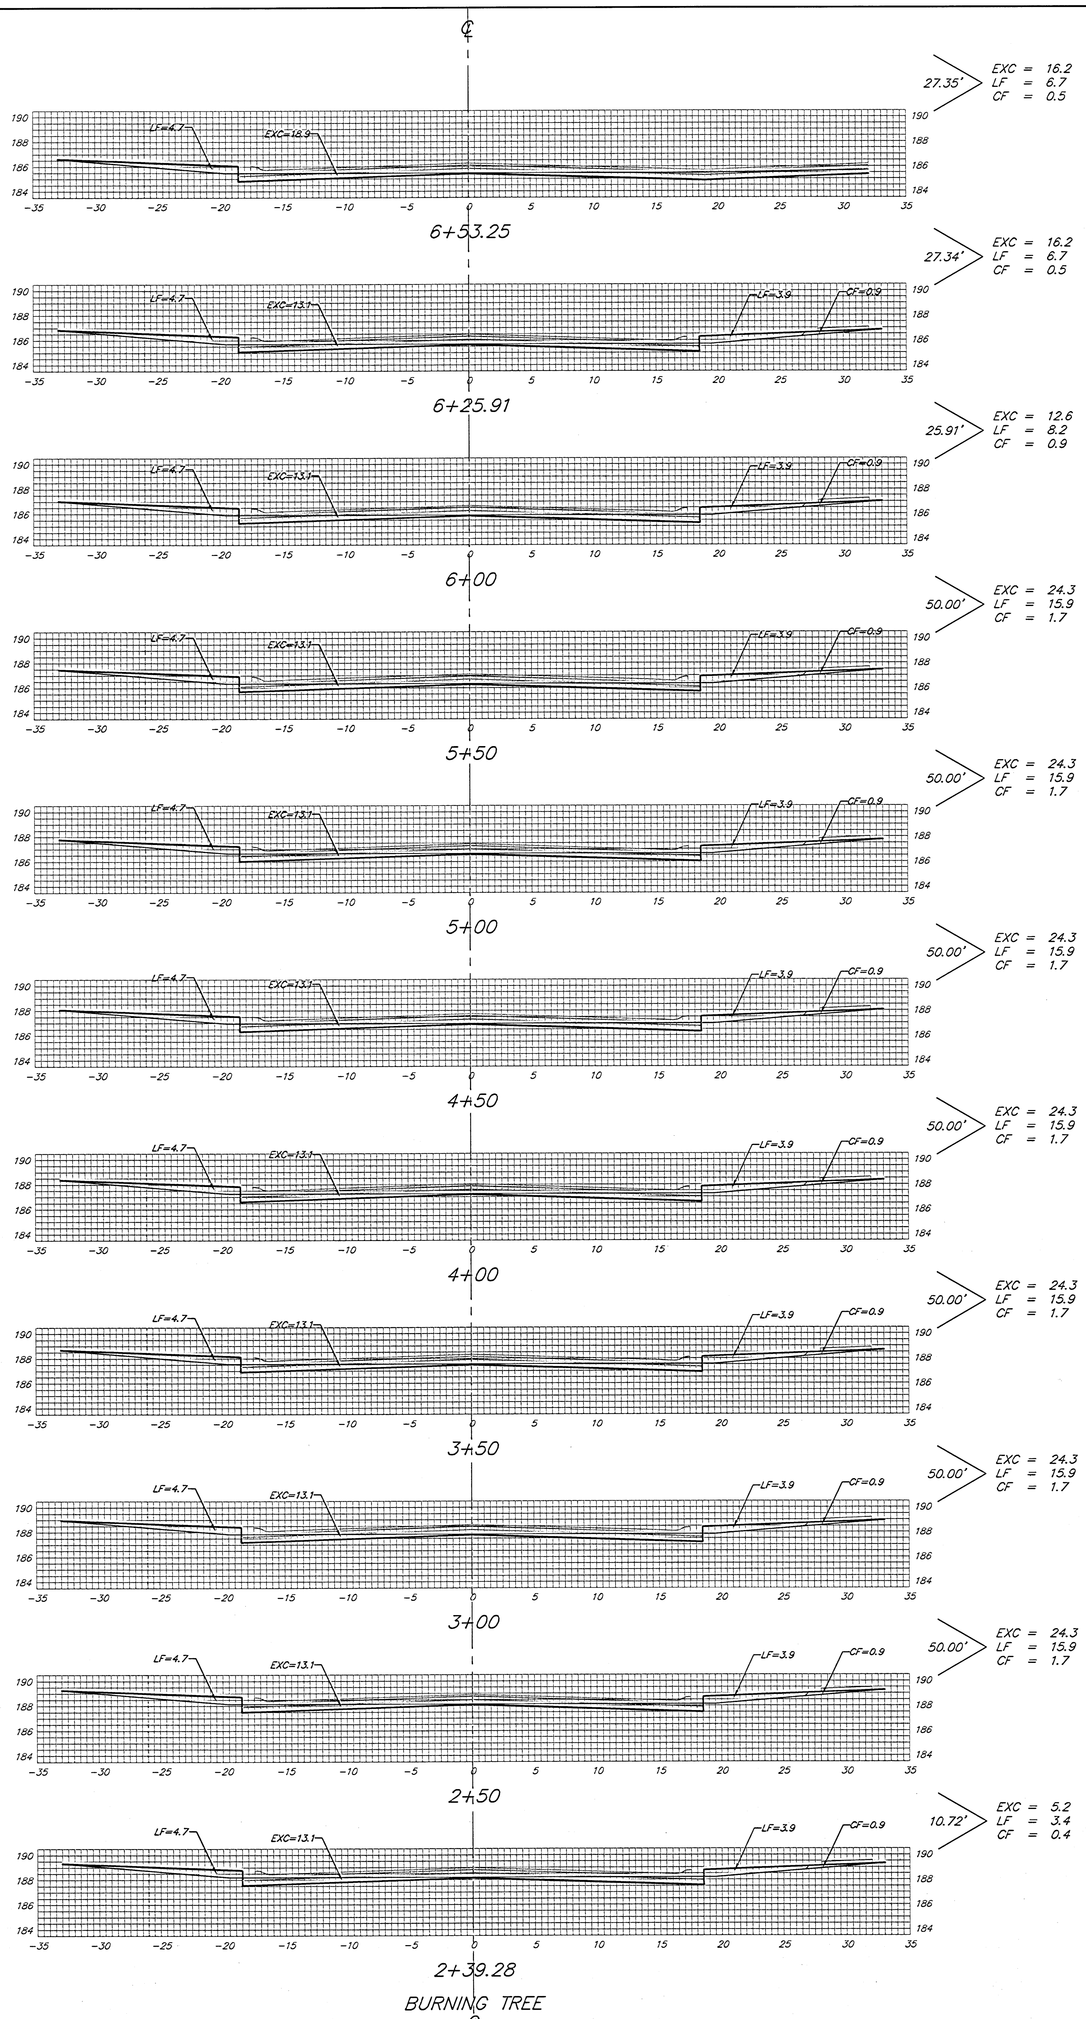


Sheet Totals:

Excavation	=	*220.3 C.Y.*
Loose Fill	=	*136.3 C.Y.*
Compacted Fill	=	*114.2 C.Y.*

Baughman

Baughman Company, P.A. 115 Sth-S. Wabash KS 67211 P (316)267-0771 F (316)267-0749
ENGINEERING | SURVEYING | PLANNING | LANDSCAPE ARCHITECTURE

PROJECT NUMBER
47249973

SHEET
25 OF 30

04-07-E848

Kraybern/Oss