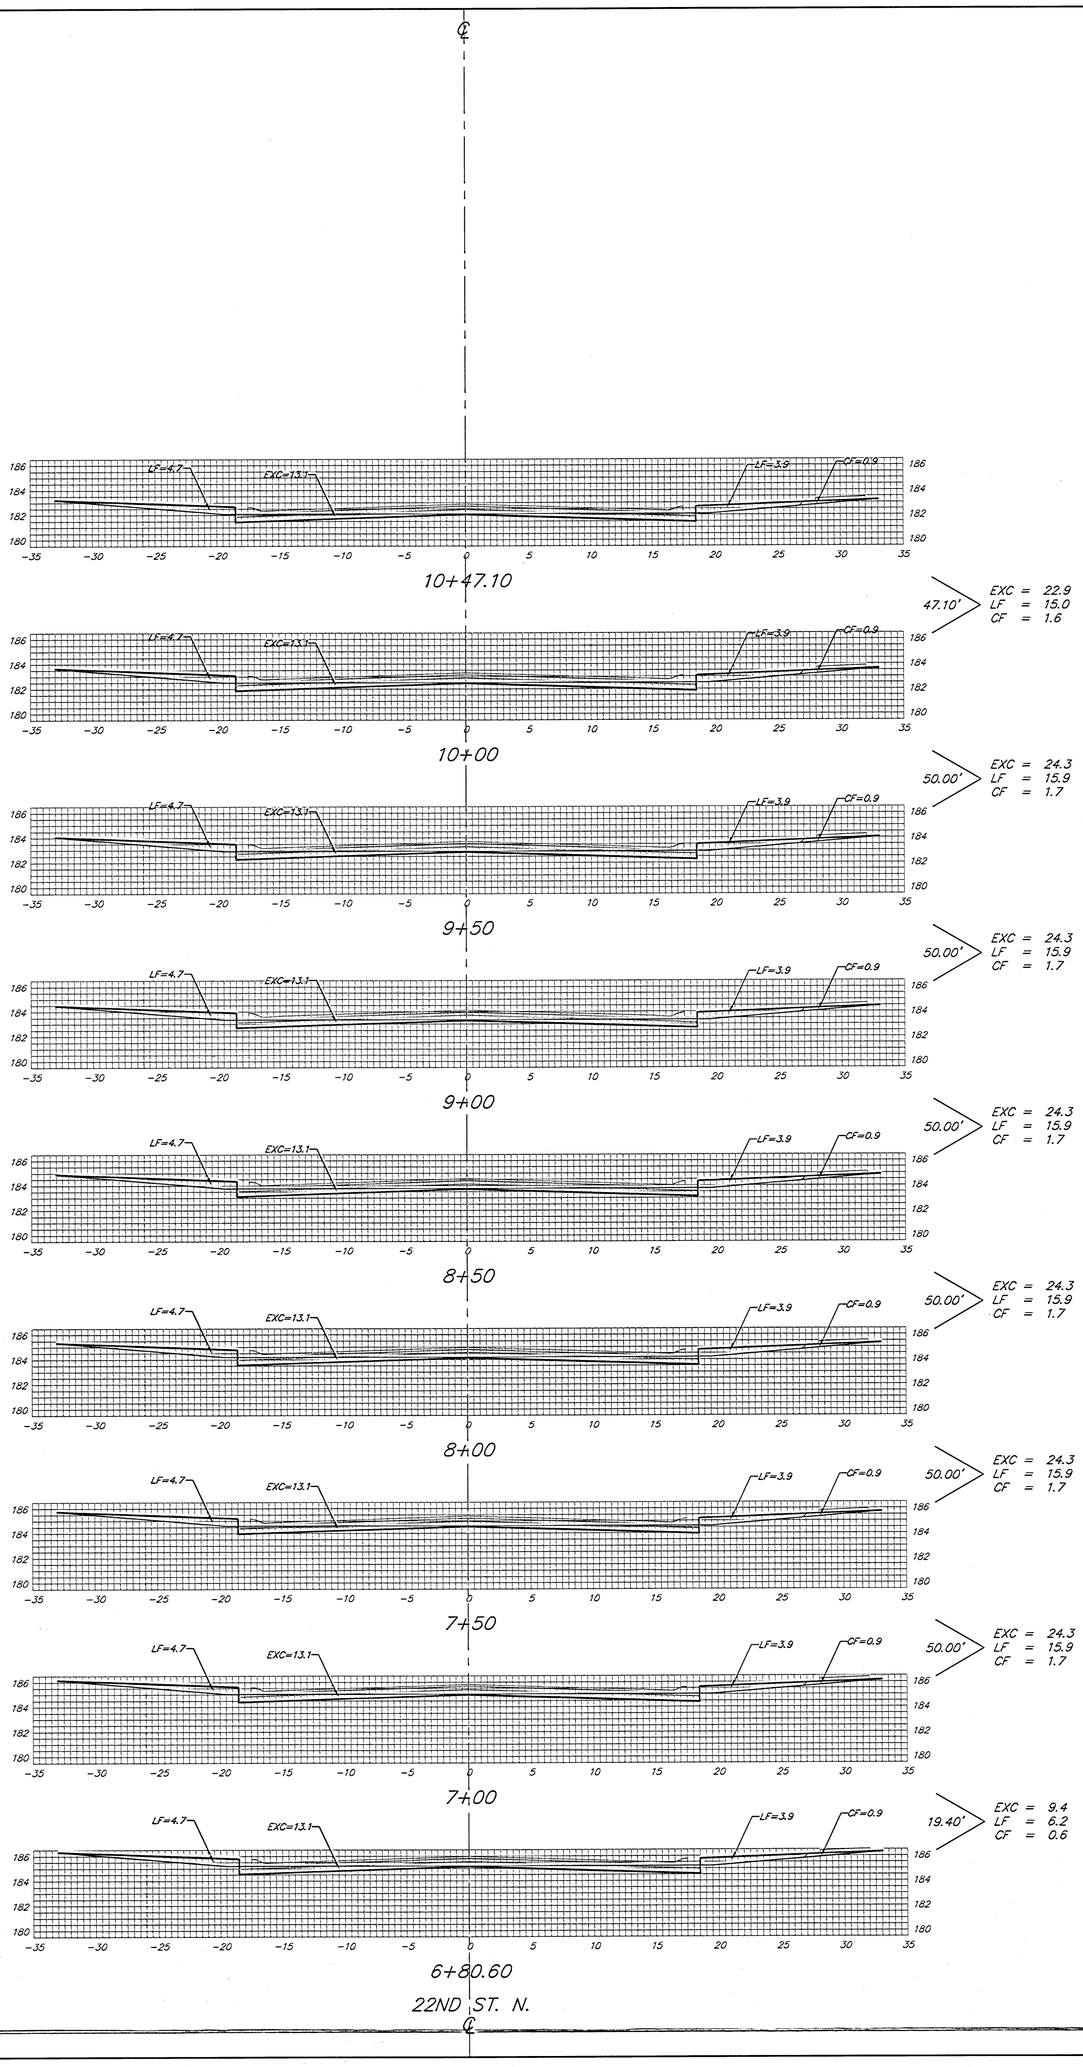


Sheet Totals:

Excavation = 178.1 C.Y.
Loose Fill = 116.6 C.Y.
Compacted Fill = 112.4 C.Y.

Baughman

Baughman Company, P.A. 11115 Rue N. Woodbury, MN 55125 P 651.300.1311 F 651.300.1312
ENGINEERING | SURVEYING | PLANNING | LANDSCAPE ARCHITECTURE

PROJECT NUMBER
4124393

SHEET
26 OF 30

04/07/2023

KrogBeachXST