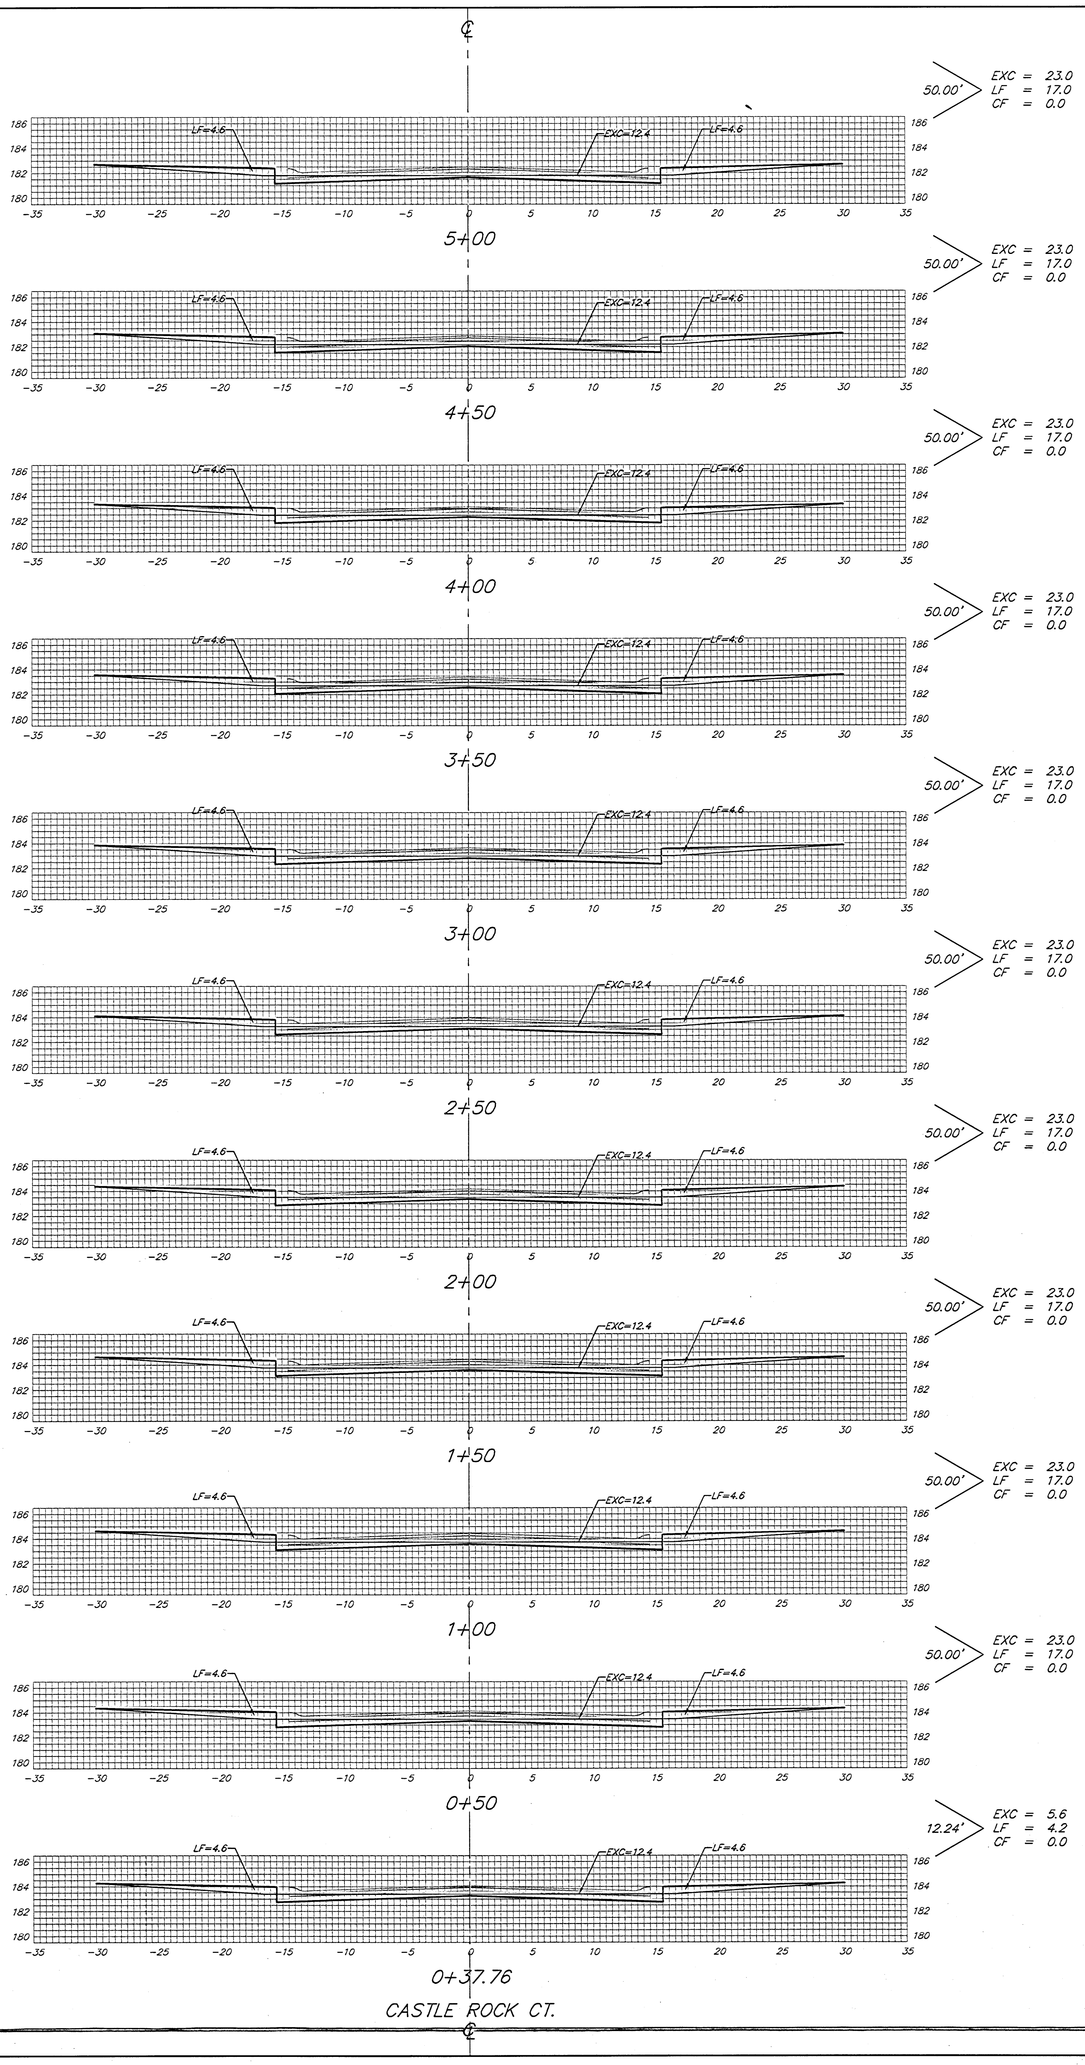


Sheet Totals:

Excavation	=	*235.6 C.Y.*
Loose Fill	=	*174.2 C.Y.*
Compacted Fill	=	*0.0 C.Y.*

Baughman

Baughman Company, P.A. | 115 S. Wilkinson St. | Telluride, CO 81435
ENGINEERING | SURVEYING | PLANNING | LANDSCAPE ARCHITECTURE
PROJECT NUMBER
4124393

Kraghorst/KSB

SHEET
27 OF **30**

04124393