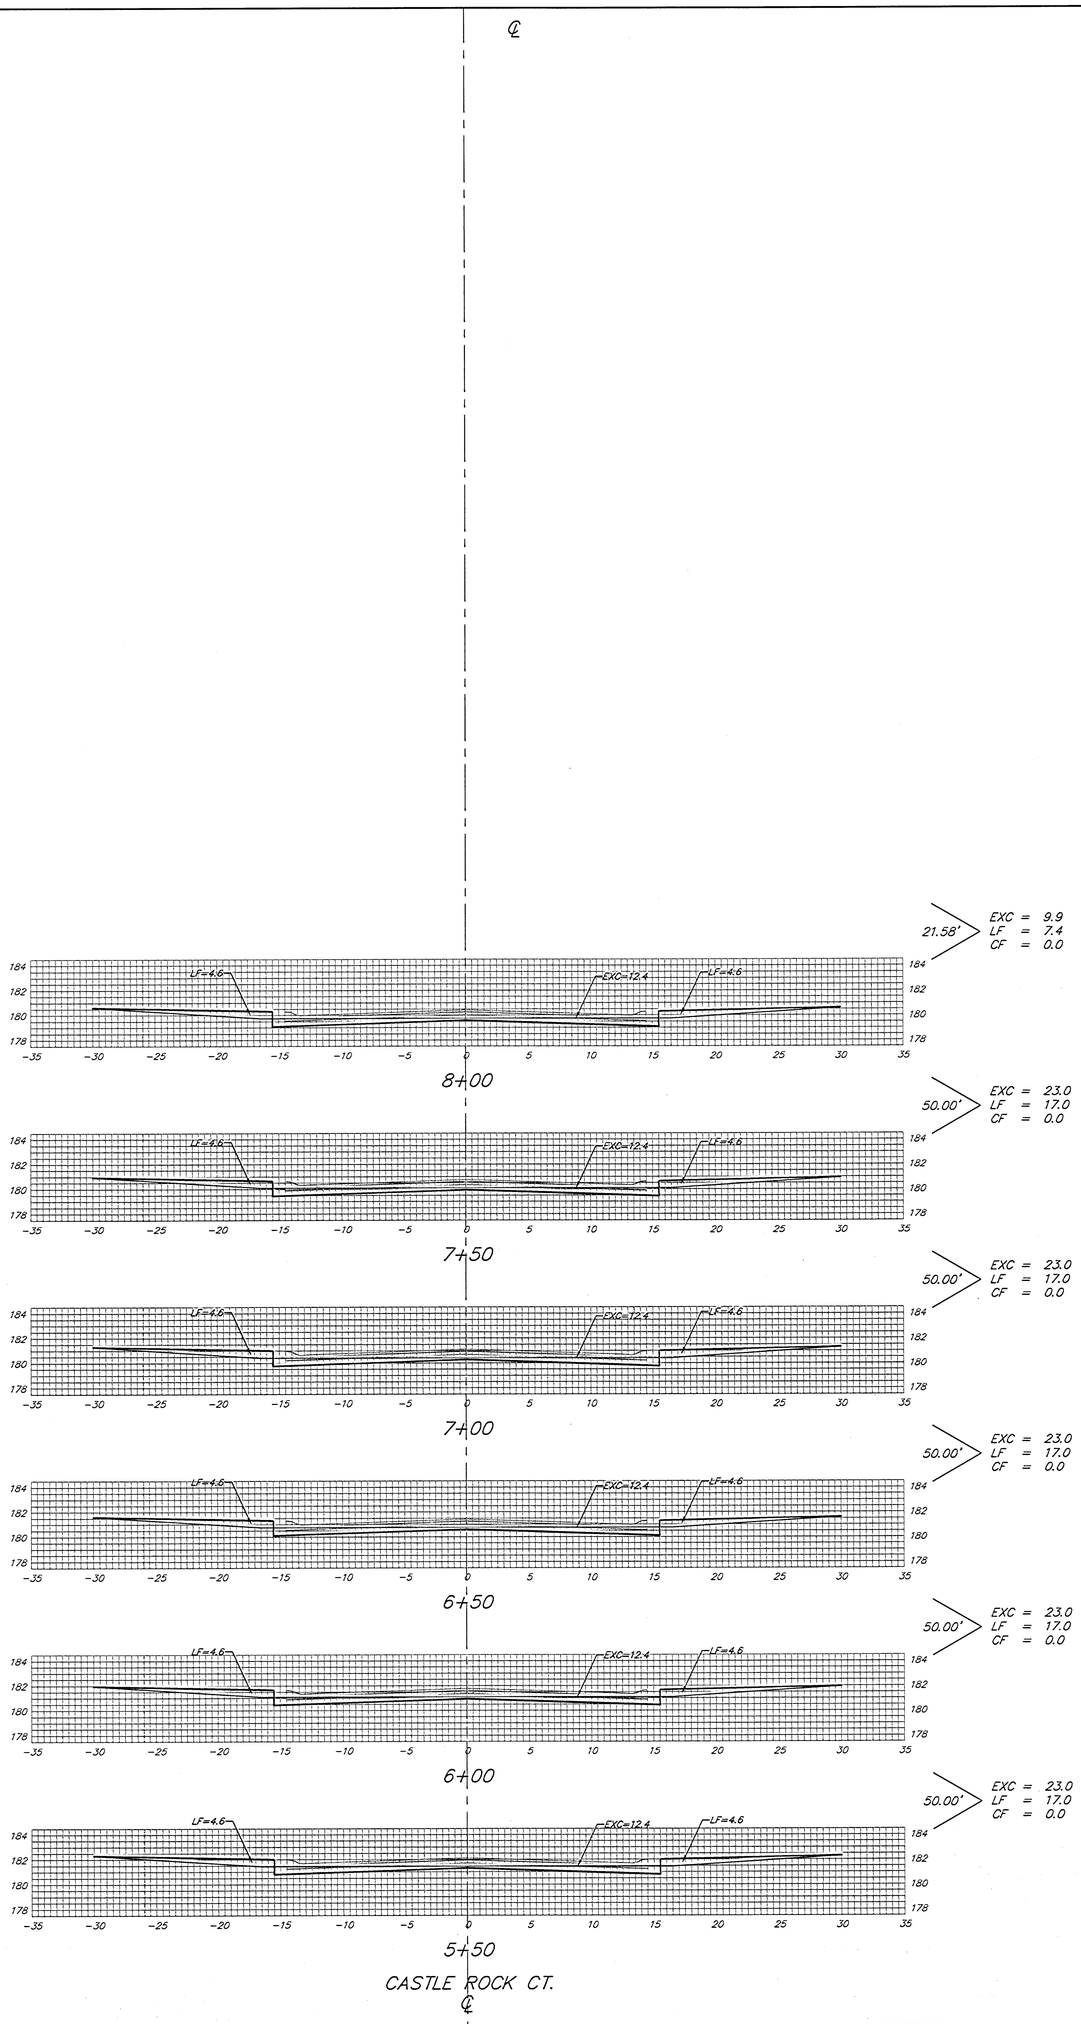


Sheet Totals:

Excavation	= 124.9 C.Y.
Loose Fill	= 92.4 C.Y.
Compacted Fill	= 0.0 C.Y.

Baughman

Baughman Company, P.A. 115 E.Rio S. Walsh, WY 82331 P 1.(456.3337) F 1.(456.3349)
ENGINEERING | SURVEYING | PLANNING | LANDSCAPE ARCHITECTURE

PROJECT NUMBER
47183973

SHEET
28 OF 30

Knapheet0939

04/07/2018