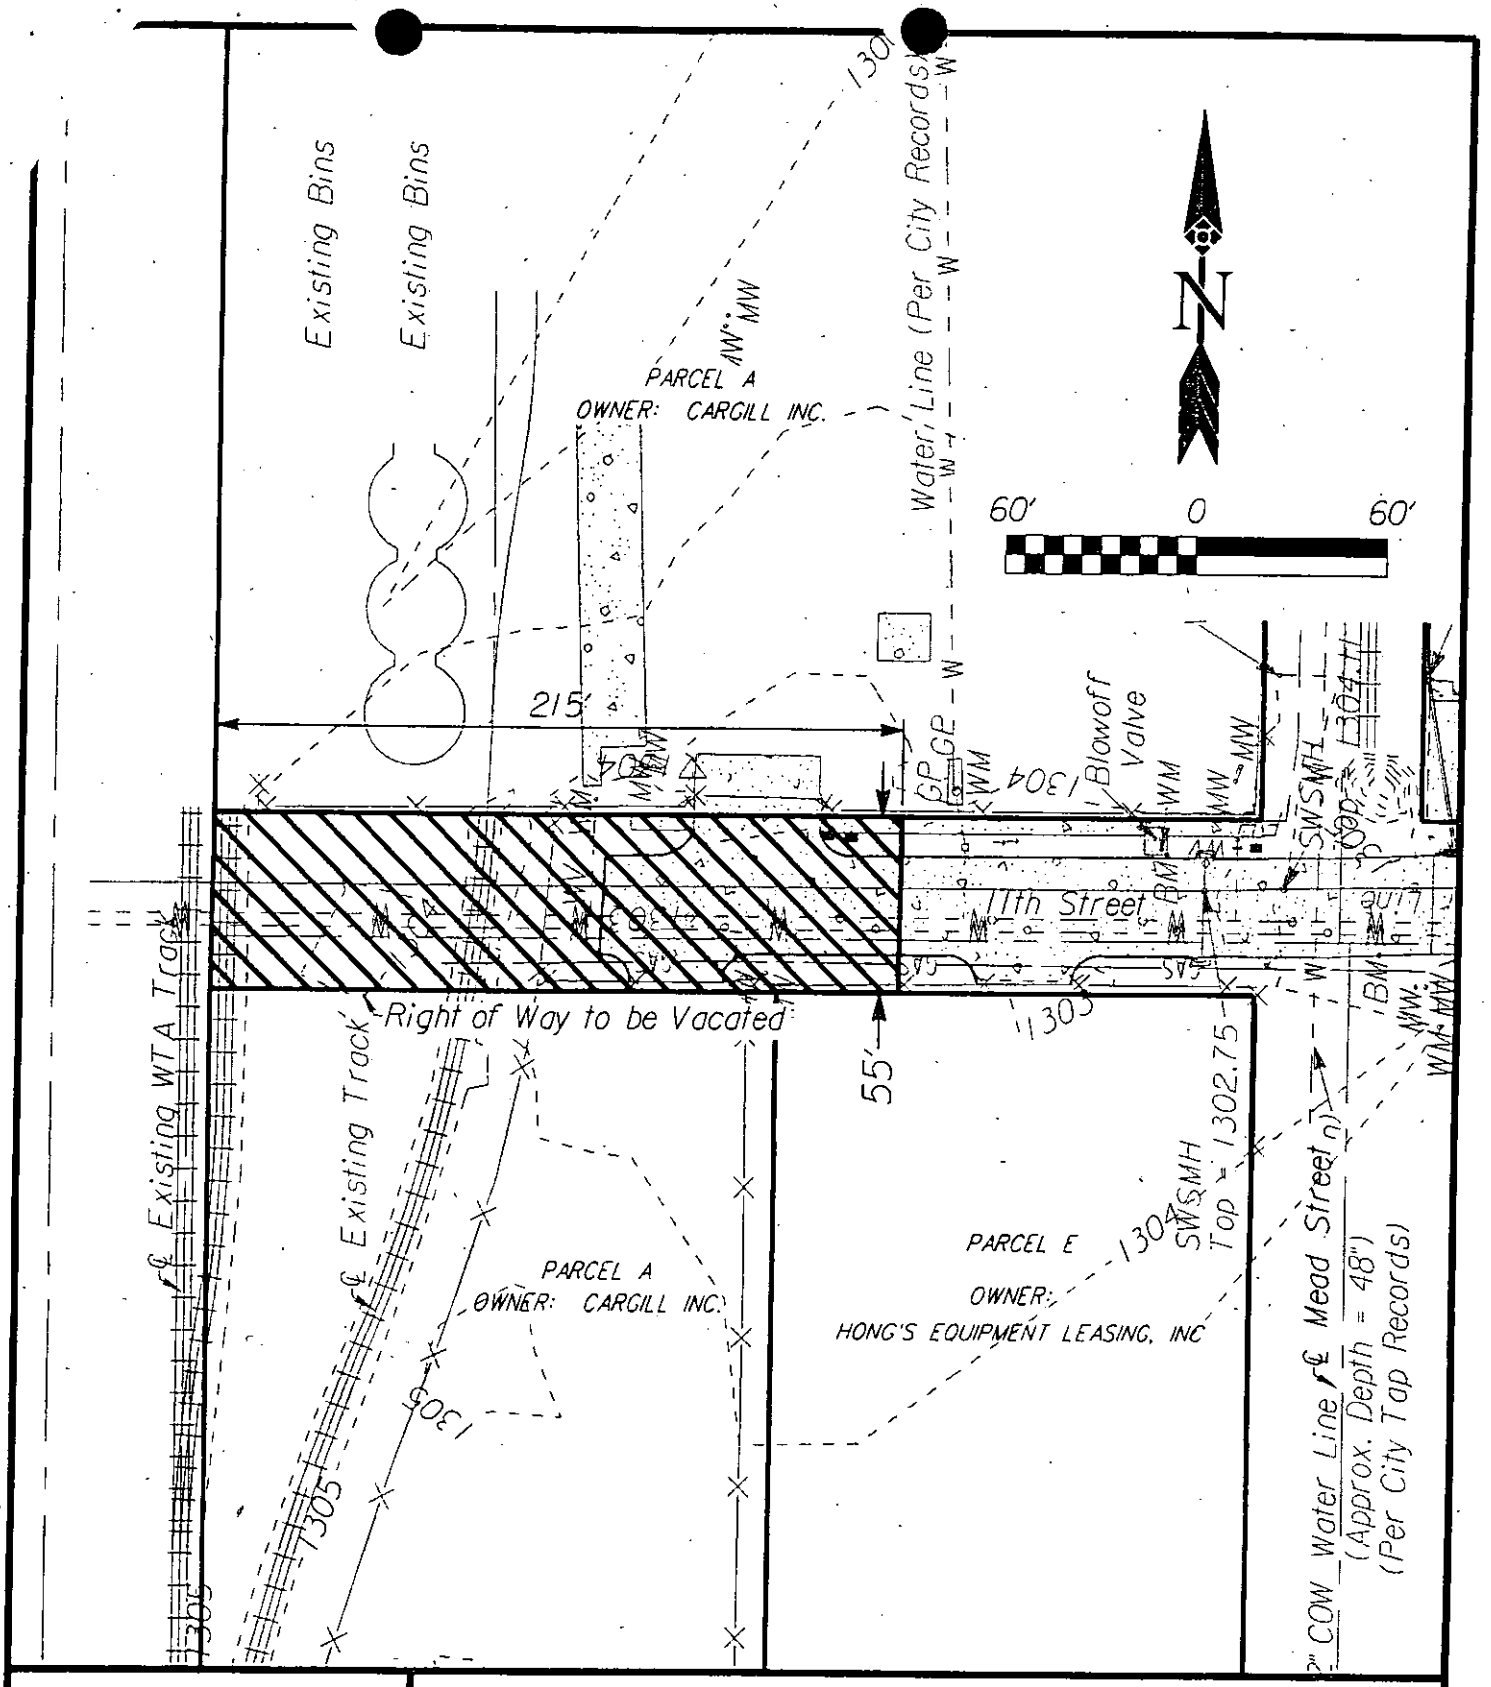

Ameritrack WEST

AMERITRACK WEST, INC.
12469 SW 15th Benton, KS 67017
O: 316-778-2215 F: 316-778-1204

RIGHT OF WAY VACATION PLAN

Client:

HORIZON MILLINGS
WICHITA, KANSAS

Drawing No. C202

Project No. 465