SITE PLAN VAC2013-26

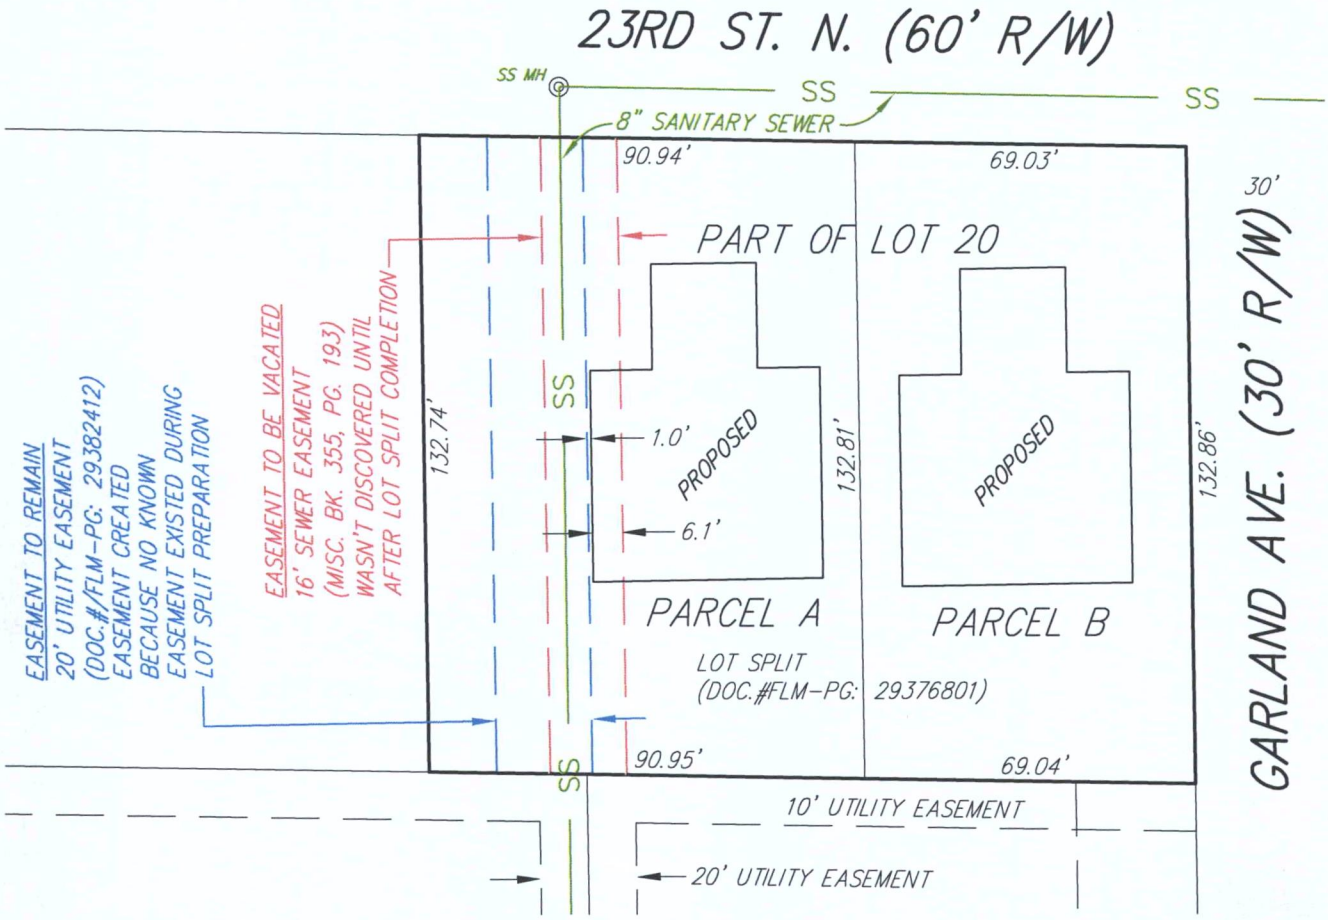

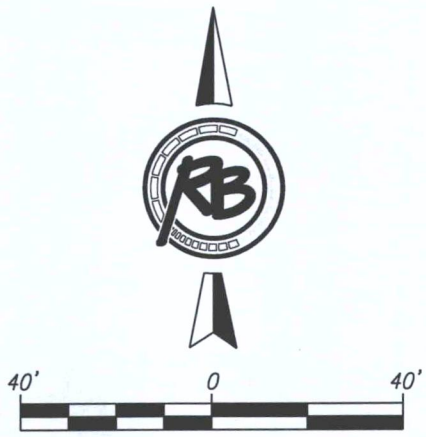

DWG FILE: VACATION EXHIBIT
PROJECT NO. 4182V