EXHIBIT

VACATION OF A PORTION OF DRAINAGE & UTILITY EASEMENT

Part of Lot 2, Block 1, Wilderness 5th Addition to Wichita, Sedgwick County, Kansas.

VAC2016-22

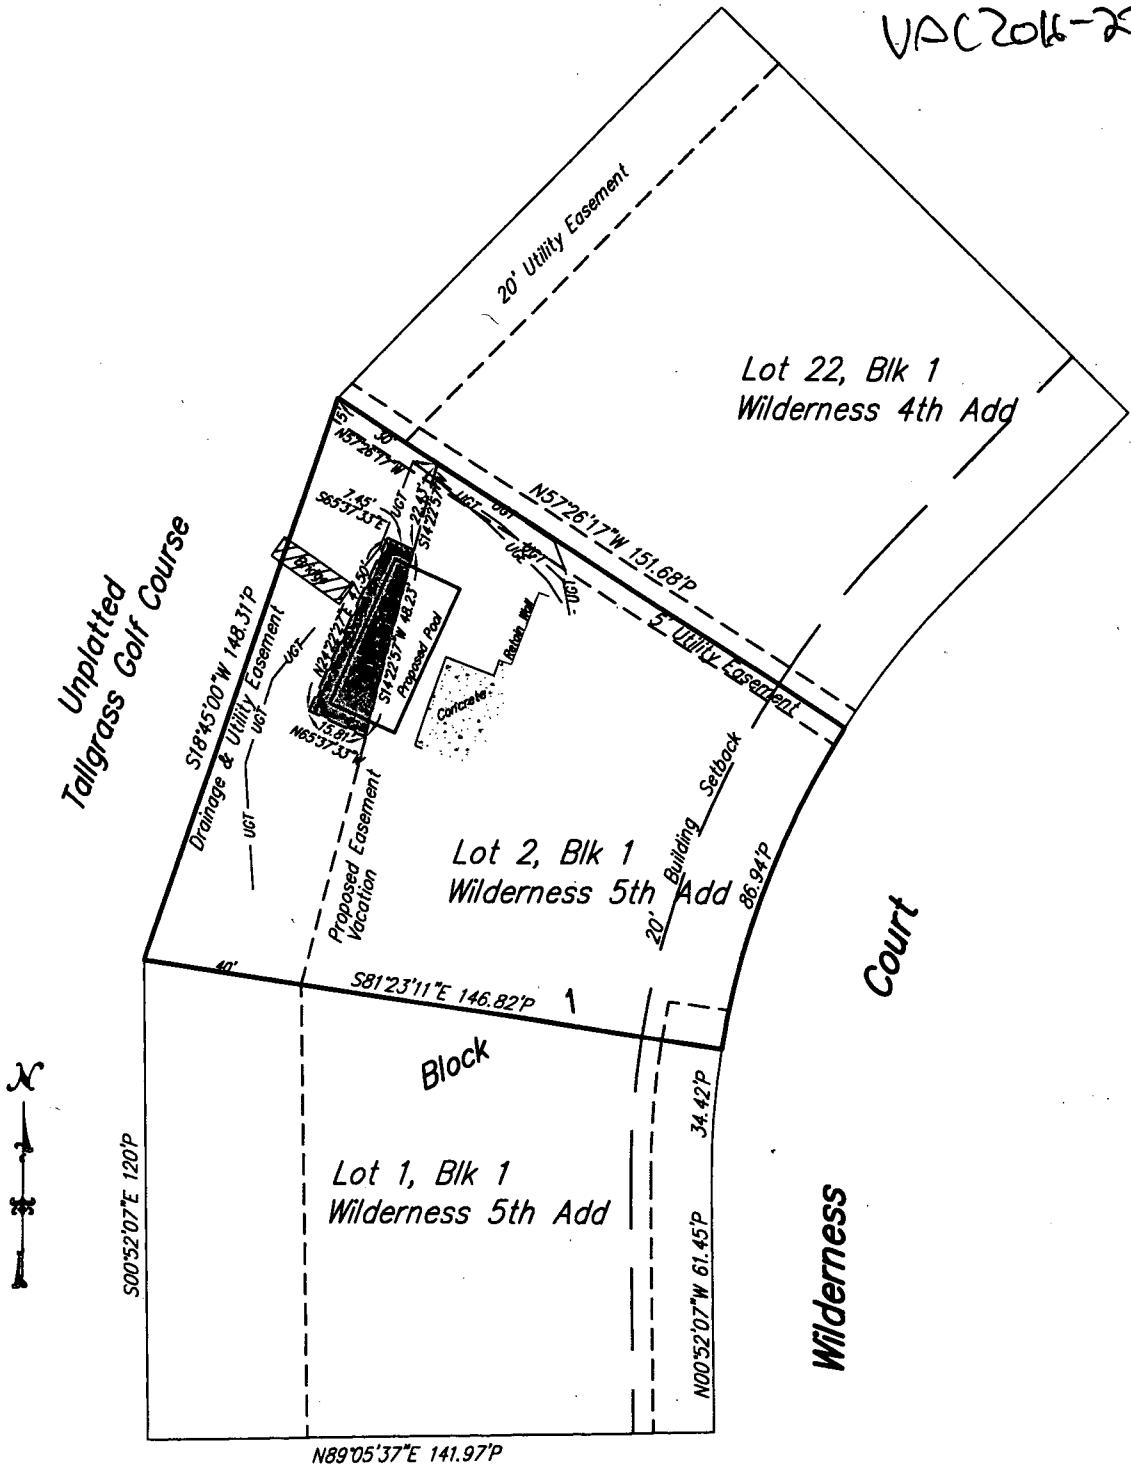

10 June 2016

PROJECT NO. 16EE16223 VAC

Savoy Company, P.A.
Land Surveyors
433 S. Hydraulic, Wichita, KS 67211-1911
PH (316) 265-0005
FAX (316) 265-0275
www.savoyco.com