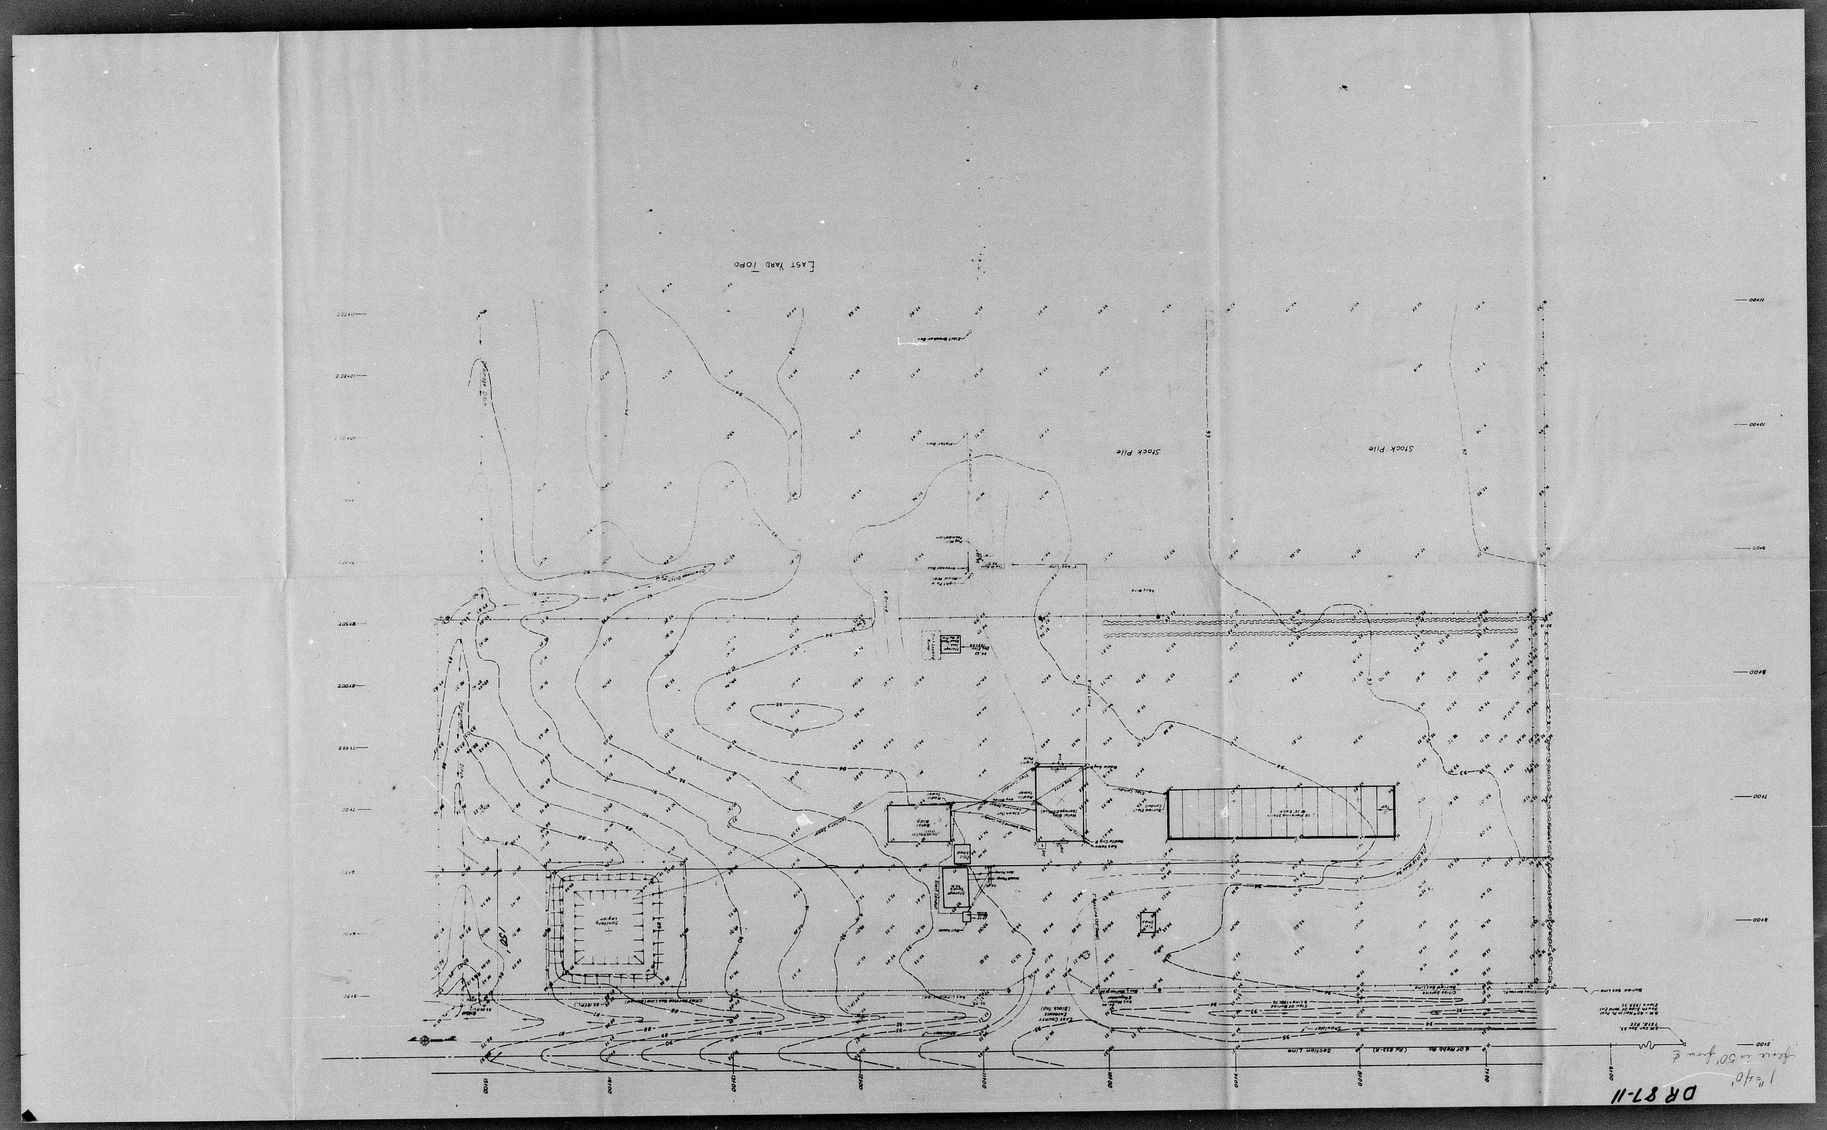

FILMED FROM THE BEST AVAILABLE COPY

DR 87-11

1" = 40'

fence is 50' from ℄

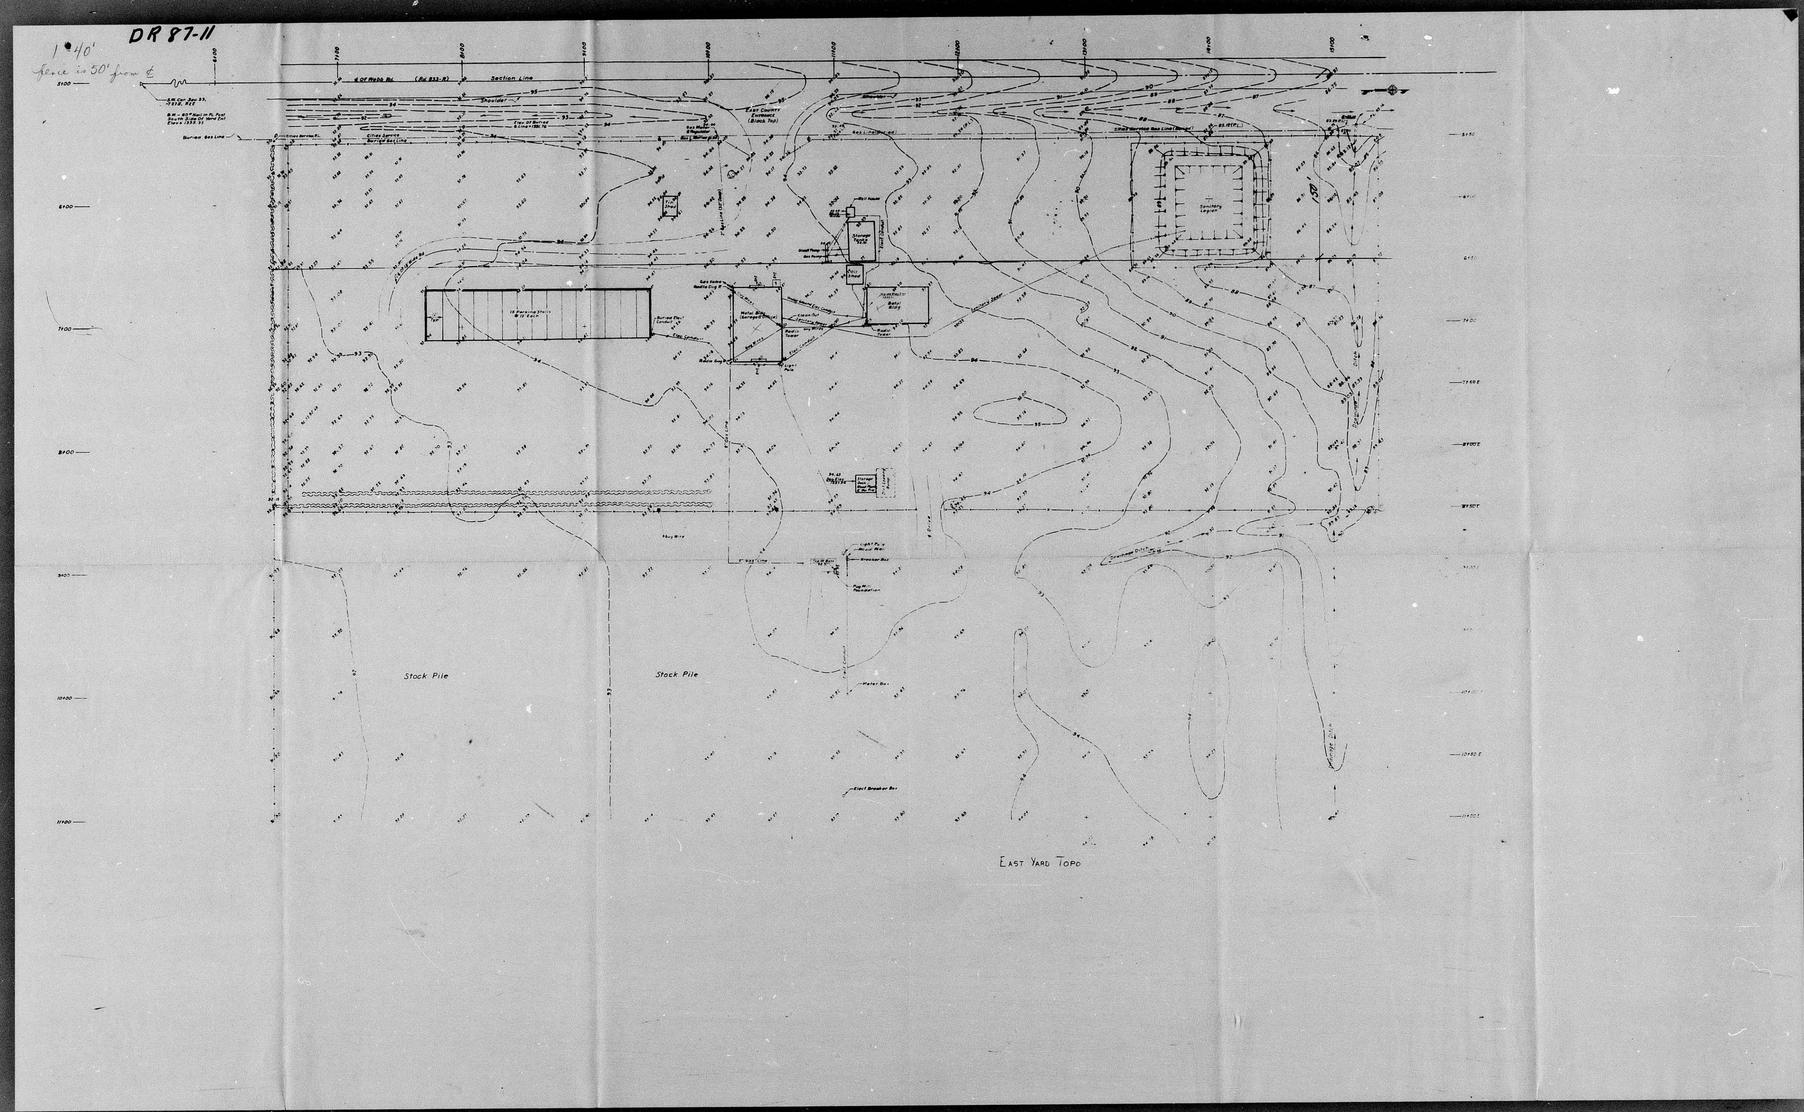

EAST YARD TOPO

FILMED FROM THE BEST AVAILABLE COPY