LOUISE POWELL WSU BIOLOGY FIELD STATION ADDITION

FILE COPY

FINAL TRACING REC'D
7-21-09
Sub 2009-45

AN ADDITION TO SEDGWICK COUNTY, KANSAS
BUBBLE MAP

SCALE: 1" = 100'

● = #4 REBAR W/PEC CAP UNLESS OTHERWISE NOTED
△ = SECTION CORNER

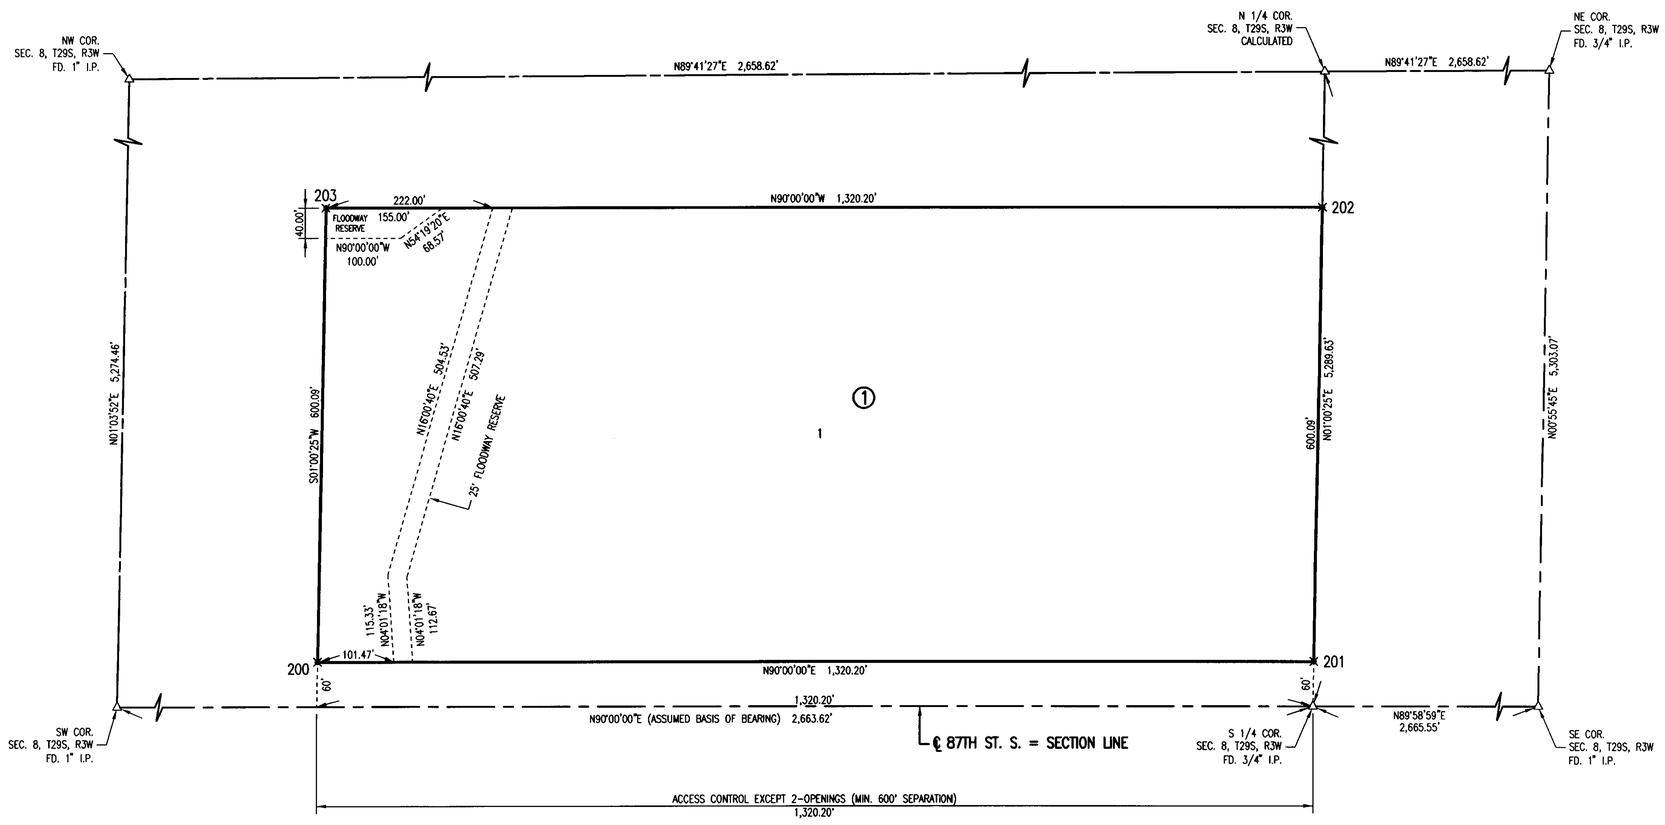

Professional Engineering Consultants, P.A.
303 S. TOPEKA • WICHITA, KANSAS 67202
316-262-2691 • FAX 316-262-3003

Saved 07-20-2009 3:16:06 PM by AEE
Plot Scale 1:100 07-20-2009 3:16:18 PM by AEE
C:\2008\0845A\0003\0845A-003 Bubble Map