FILE COPY
FINAL TRACING REC'D
2-18-10
Sub 2009-83

HALEY VILLAGE ADDITION

Wichita, Sedgwick County, Kansas

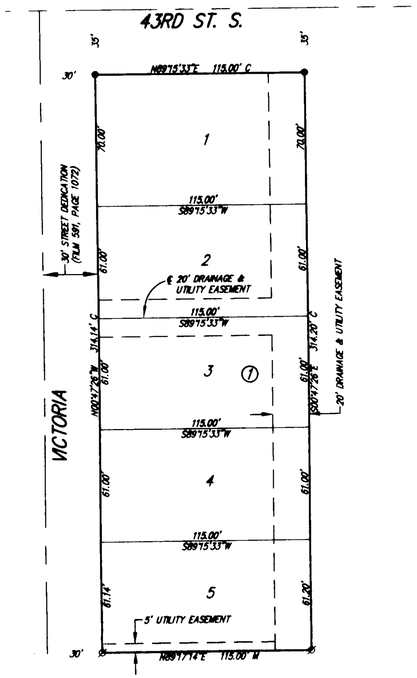

1" = 40'

M = Measured
D = Described
C = Calculated
P = Plotted (Carol Jean 2nd Addition)

SURVEY MARKER LEGEND

- ○ . . . . . 1/2" IRON PIPE (FOUND – ORIGIN UNKNOWN)
- O . . . . . 1/2" IRON PIPE IN THIMBLE (FOUND – ORIGIN UNKNOWN)
- Ø . . . . . 5/8" REBAR W/RUGGLES & BOHM CAP (FOUND)
- ● . . . . . 5/8" REBAR W/RUGGLES & BOHM CAP (SET)

BENCH MARK: CHISELED SQUARE AT THE WEST CURB RETURN AT THE SOUTHWEST CORNER OF VICTORIA AND 44TH ST. S. ELEVATION = 1270.50 (NAVD88)

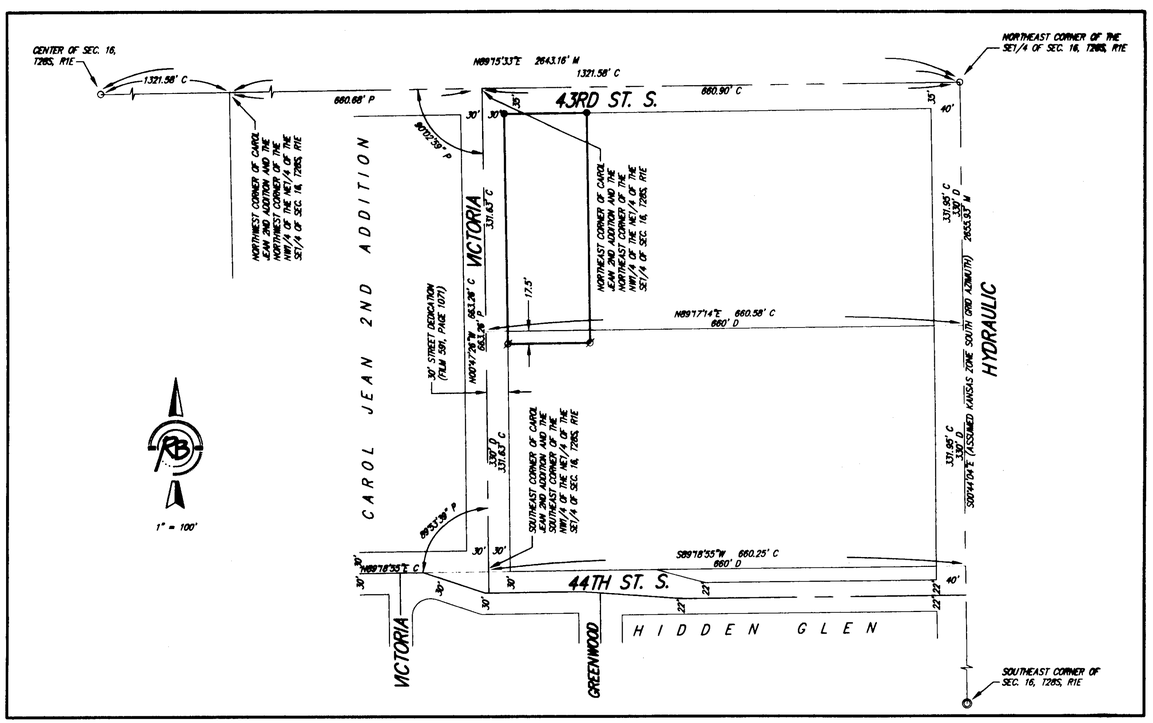

State of Kansas)
Sedgwick County) SS

We, Ruggles & Bohm, P.A., Land Surveyors in aforesaid county and state, do hereby certify that, under the supervision of the undersigned, we have surveyed and platted "HALEY VILLAGE ADDITION", Wichita, Sedgwick County, Kansas, and that the accompanying plat is a true and correct exhibit of the property surveyed, described as follows:

The east 115.00 feet of the west 145.00 feet of a tract beginning at the northeast corner of the SE1/4 of Section 16, Township 28 South, Range 1 East of the Sixth Principal Meridian, Sedgwick County, Kansas; thence south 20 rods; thence west 40 rods; thence north 20 rods; thence east to the point of beginning, EXCEPT the north 35 feet for road, TOGETHER WITH The north 17.50 feet of the East 115.00 feet of the West 145.00 feet of a tract beginning 330.00 feet south of the Northeast corner of the SE1/4 of Sec. 16, T28S, R1E of the 6th P.M., Sedgwick County, Kansas; thence south 330.00 feet; thence west 660.00 feet; thence north 330.00 feet; thence east 660.00 feet to the point of beginning.

All public easements and dedications are hereby vacated by virtue of K.S.A. 12-512(b).

Ruggles & Bohm, P.A.

_____ Land Surveyor
Thomas C. Ruggles

Know all men by these presents that we, the undersigned, have caused the land described in the surveyor's certificate to be platted into Lots and a Block, to be known as "HALEY VILLAGE ADDITION", Wichita, Sedgwick County, Kansas. Utility Easements are hereby granted for the construction and maintenance of all public utilities. Drainage Easements are hereby granted to the public as indicated for drainage purposes. A drainage plan has been developed for this plat; the property shall remain at established grades, or as modified with the approval of the City Engineer, and unobstructed to allow for the conveyance of storm water.

Wichita Habitat for Humanity, Inc.

_____ Executive Director
Linda Stewart

State of Kansas)
Sedgwick County) SS

The foregoing instrument acknowledged before me, this 18th day of FEBRUARY, 2010, by Linda Stewart, Executive Director, on behalf of Wichita Habitat for Humanity, Inc.

_____ Notary Public

My appointment expires 11-27-11

NOTARY PUBLIC - State of Kansas
DEBRA A. DULLOCK
My Appt. Expires 11-27-11

This plat of "HALEY VILLAGE ADDITION", Wichita, Sedgwick County, Kansas, has been submitted to and approved by the Wichita-Sedgwick County Metropolitan Area Planning Commission, Wichita, Kansas.

Dated this _____ day of _____, 2010.

Wichita-Sedgwick County Metropolitan Area Planning Commission

_____ Chair
G. Nelson Van Fleet

_____ Secretary
John L. Schlegel

This plat approved and all dedications shown hereon accepted by the City Council of the City of Wichita, Kansas, this ____ day of _____, 2010.

At the Direction of the City Council

_____ Mayor
Carl Brewer

_____ City Clerk
Karen Sublett

Reviewed in accordance with K.S.A. 58-2005 on this _____ day of _____, 2010.

_____ Deputy County Surveyor
Sedgwick County Kansas
Tricia L. Robello, LS #1246

Entered on transfer record this ____ day of _____, 2010.

_____ County Clerk
Kelly B. Arnold

State of Kansas)
Sedgwick County) SS

This is to certify that this plat has been filed for record in the office of the Register of Deeds, this ____ day of _____, 2010, at ____ o'clock ____ M, and is duly recorded.

_____ Register of Deeds
Bill Meek

_____ Deputy
Tonya Buckingham

DWG FILE: SURVEY BASE
PROJECT NO. 3550P
FEBRUARY 18, 2010

Ruggles & Bohm, P.A.
Engineering, Surveying, Land Planning
924 North Main
Wichita, Kansas 67203
www.rbkansas.com
(316) 264-6008
(316) 264-4821 fax
E-mail: info@rbkansas.com