

BM 133.92 EXTREME SW COR. HUBGUARD
RCBC 300' E OF DROLLINGER ON HARRY

STA. ON E.C.B. FACE

1+11 BEGIN PROJECT


P.I.
Elev 126.0
50' V.C.

0+57	1+00	1+50	2+00	2+50	3+00	3+50	4+00	4+50	5+00	5+50	6+00	6+50	7+00
-1.00%					WK 0.3'	+0.422%							
6.73	6.38	6.50	6.72	6.73	7.04	7.57	7.70	7.99	8.20	8.41	8.62	8.83	
126.0	6.27	6.13	6.20	6.42	6.61	6.96	7.27	7.40	7.69	7.90	8.11	8.32	
126.43	6.27	6.48	6.73	6.92	7.15	7.36	7.50	7.81	8.03	8.24	8.45	8.66	
6.73	6.18	6.52	6.75	6.98	7.20	7.43	7.66	7.89	8.11	8.34	8.57	8.80	
-1.00%					WK 0.3'	+0.452%							
P.I. Elev 126.0 50' V.C.													

Proposed
Fill 3103.5
Cut 116.5
93.7
64.3
40.5
53.0

1/3

SCALE 1"=20'

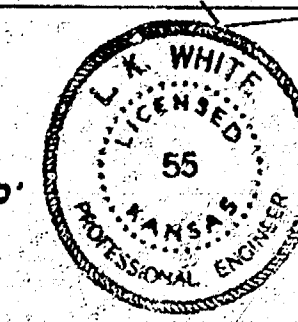

WEST FABRIQUE DRIVE

ALL LOT 30 BLK 3 PURCELLS 8TH TO SL HARRY

26' CONC & C&B

CITY OF WICHITA KANSAS

L.K. WHITE

CITY ENGINEER

JAN. 1962

Proj. No. C11-231

8

