
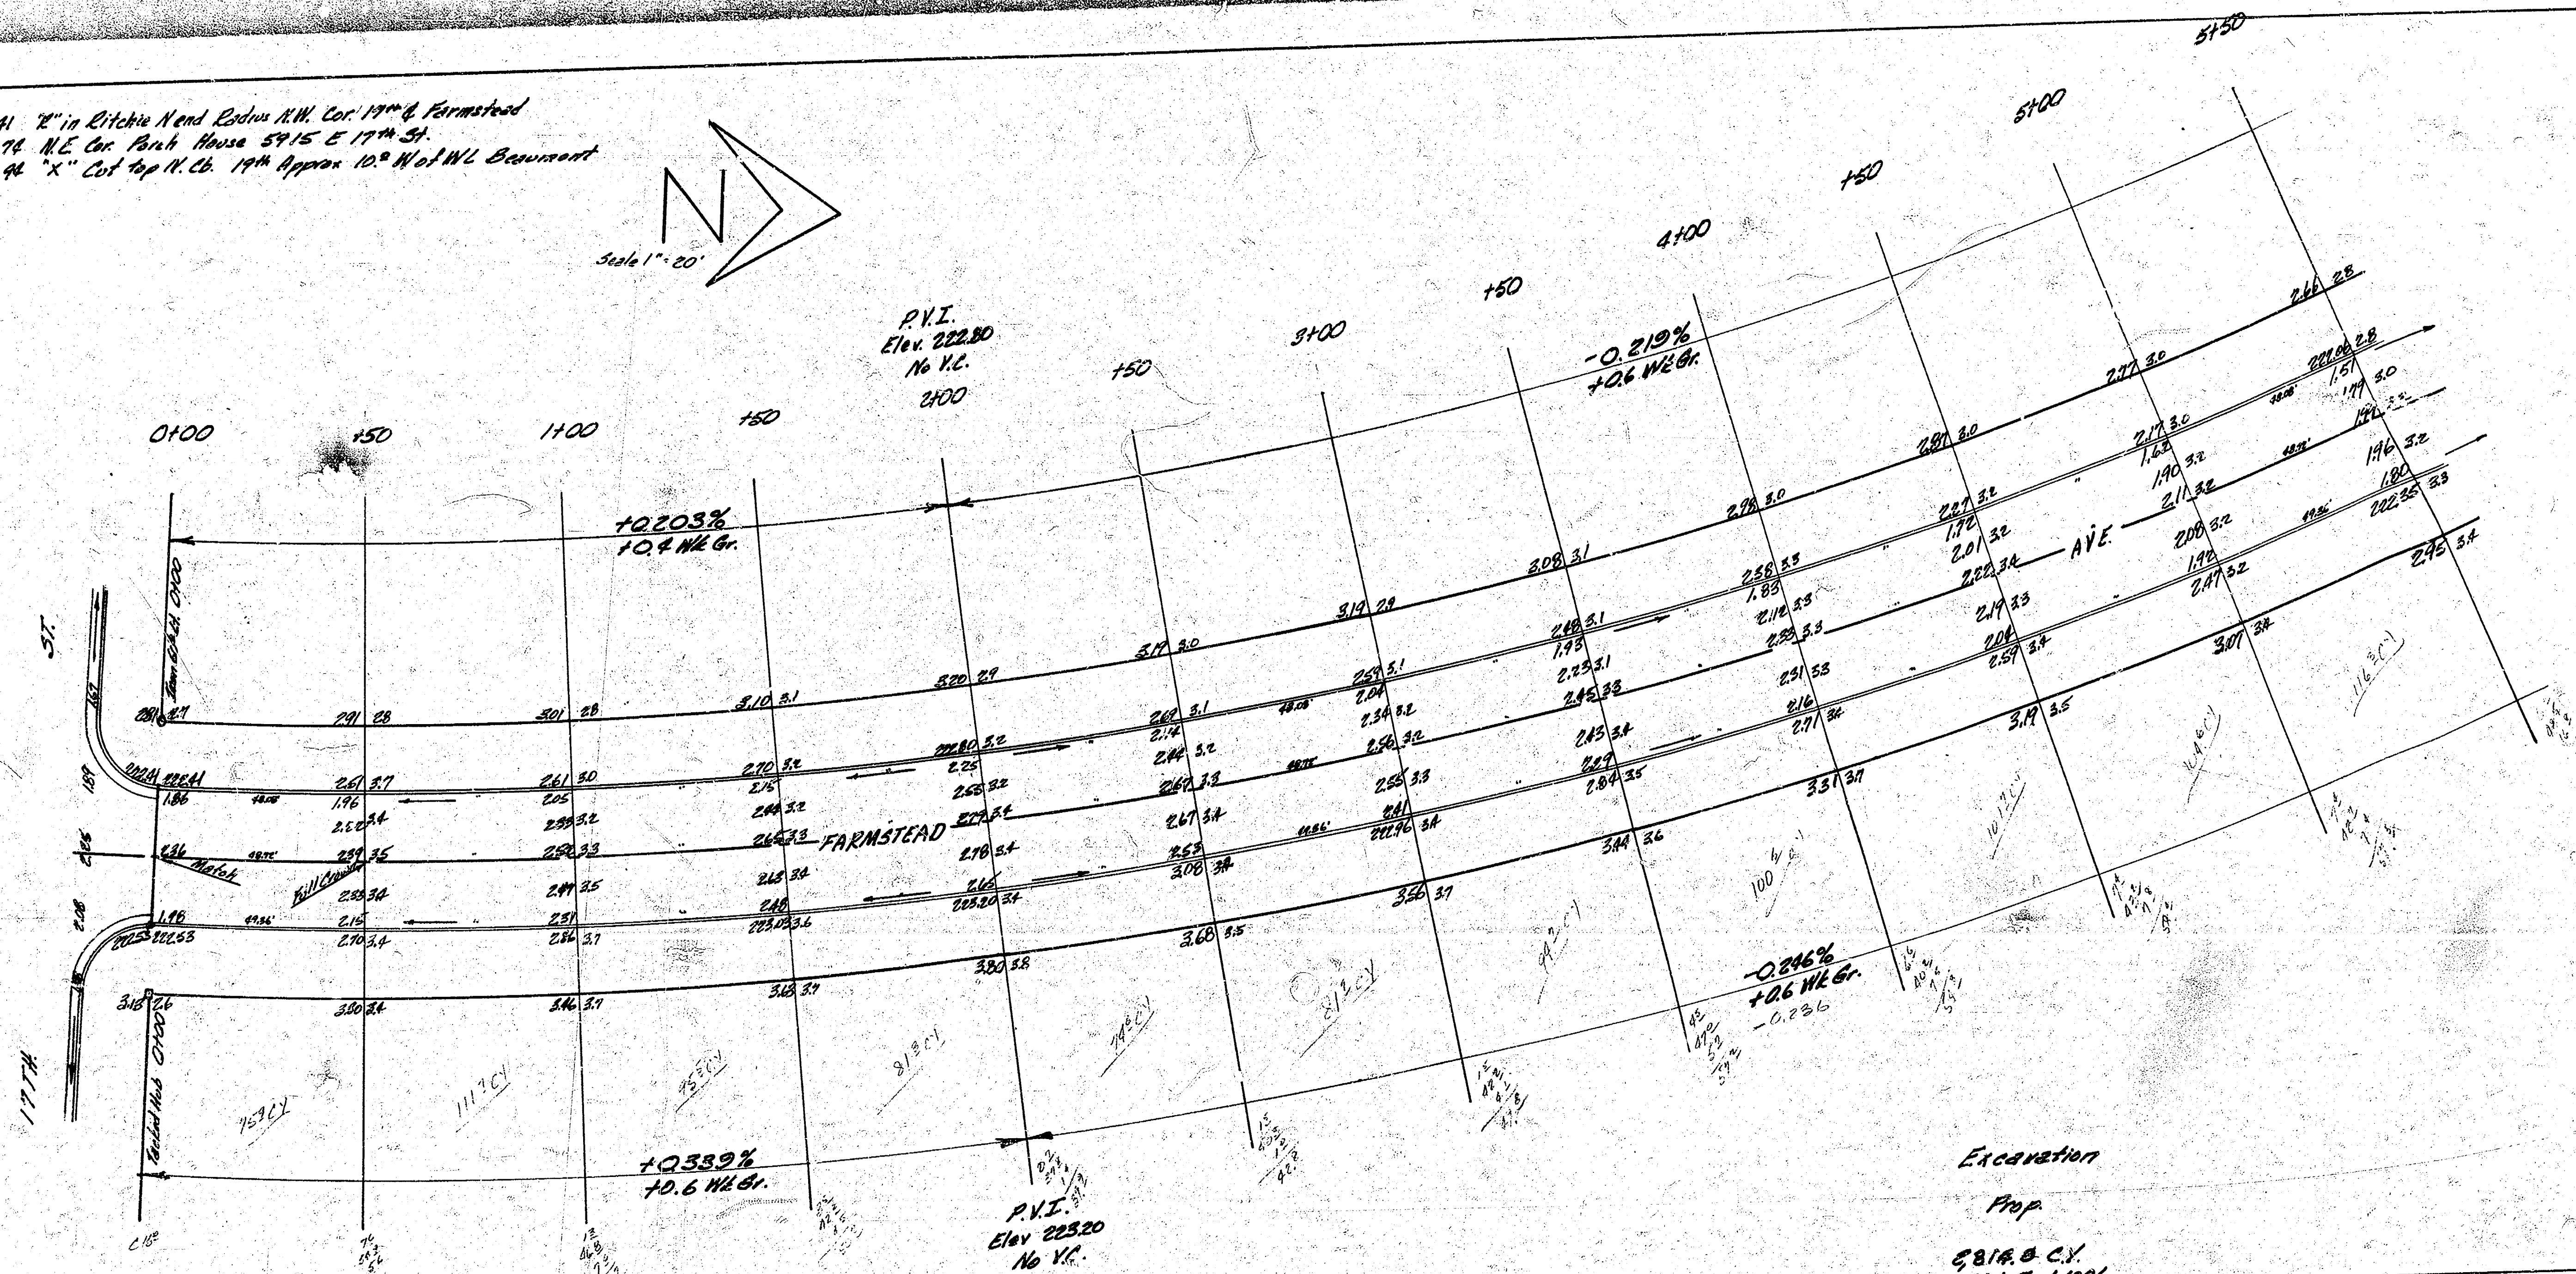


B.M. 222.41 "X" in Ditch N. end Cedar R.W. Cor. 19th & Farmstead
 B.M. 221.74 N.E. Cor. Park House 59'15" E 17th St.
 B.M. 214.44 "X" Cor. 17th St. 19th Approx. 10' N of NW Beaumont

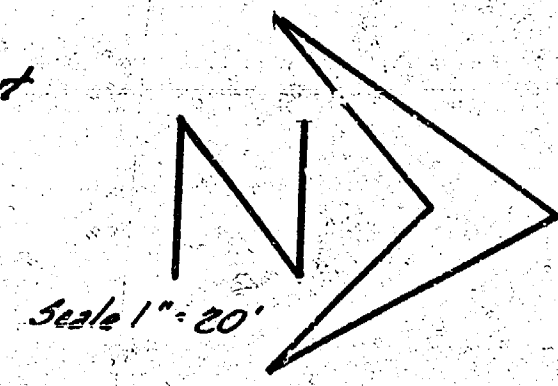

Curve Data on Sheet 3




Excavation
 Prop.

5814.8 C.Y.
 581.5 F.T.O.
 5,006.4 C.Y. Total


FARMSTEAD AVE.
 NL. 17TH TO 31st BEAUMONT

30' CONC. & CB.

CITY OF WICHITA KANSAS
 B.E. SMITH CITY ENGINEER
 DATE MAR 1966 PROJ. C15-63

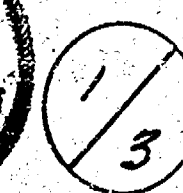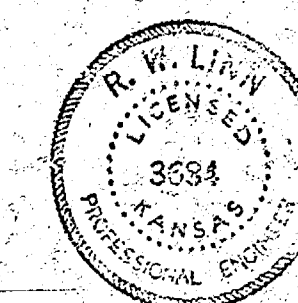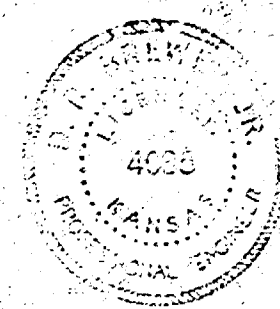

H-549
 1-Wichita

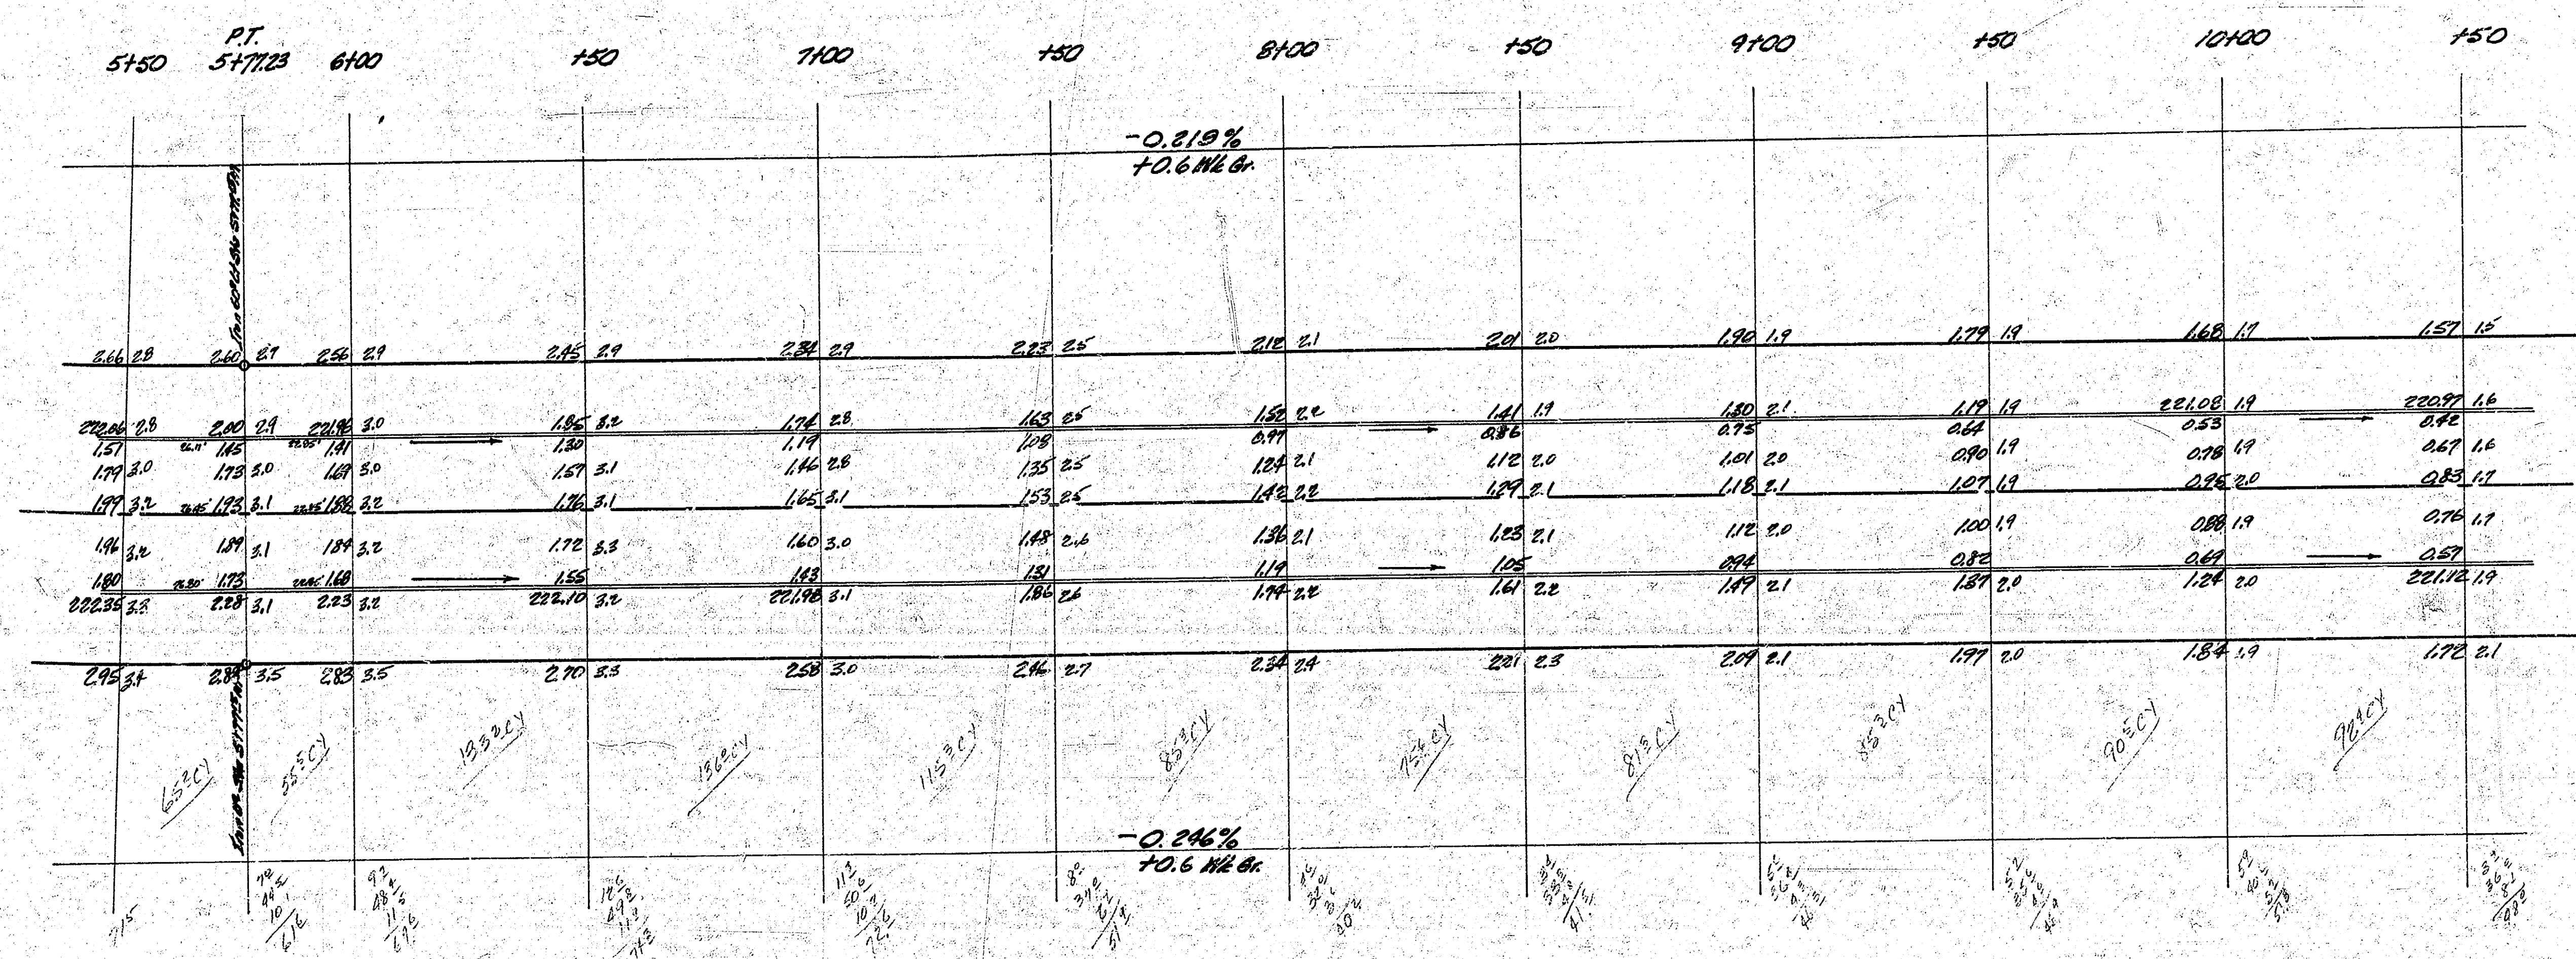

Farmstead Ave.
C15-63
2/3
11-Eng
1-Wahl

