
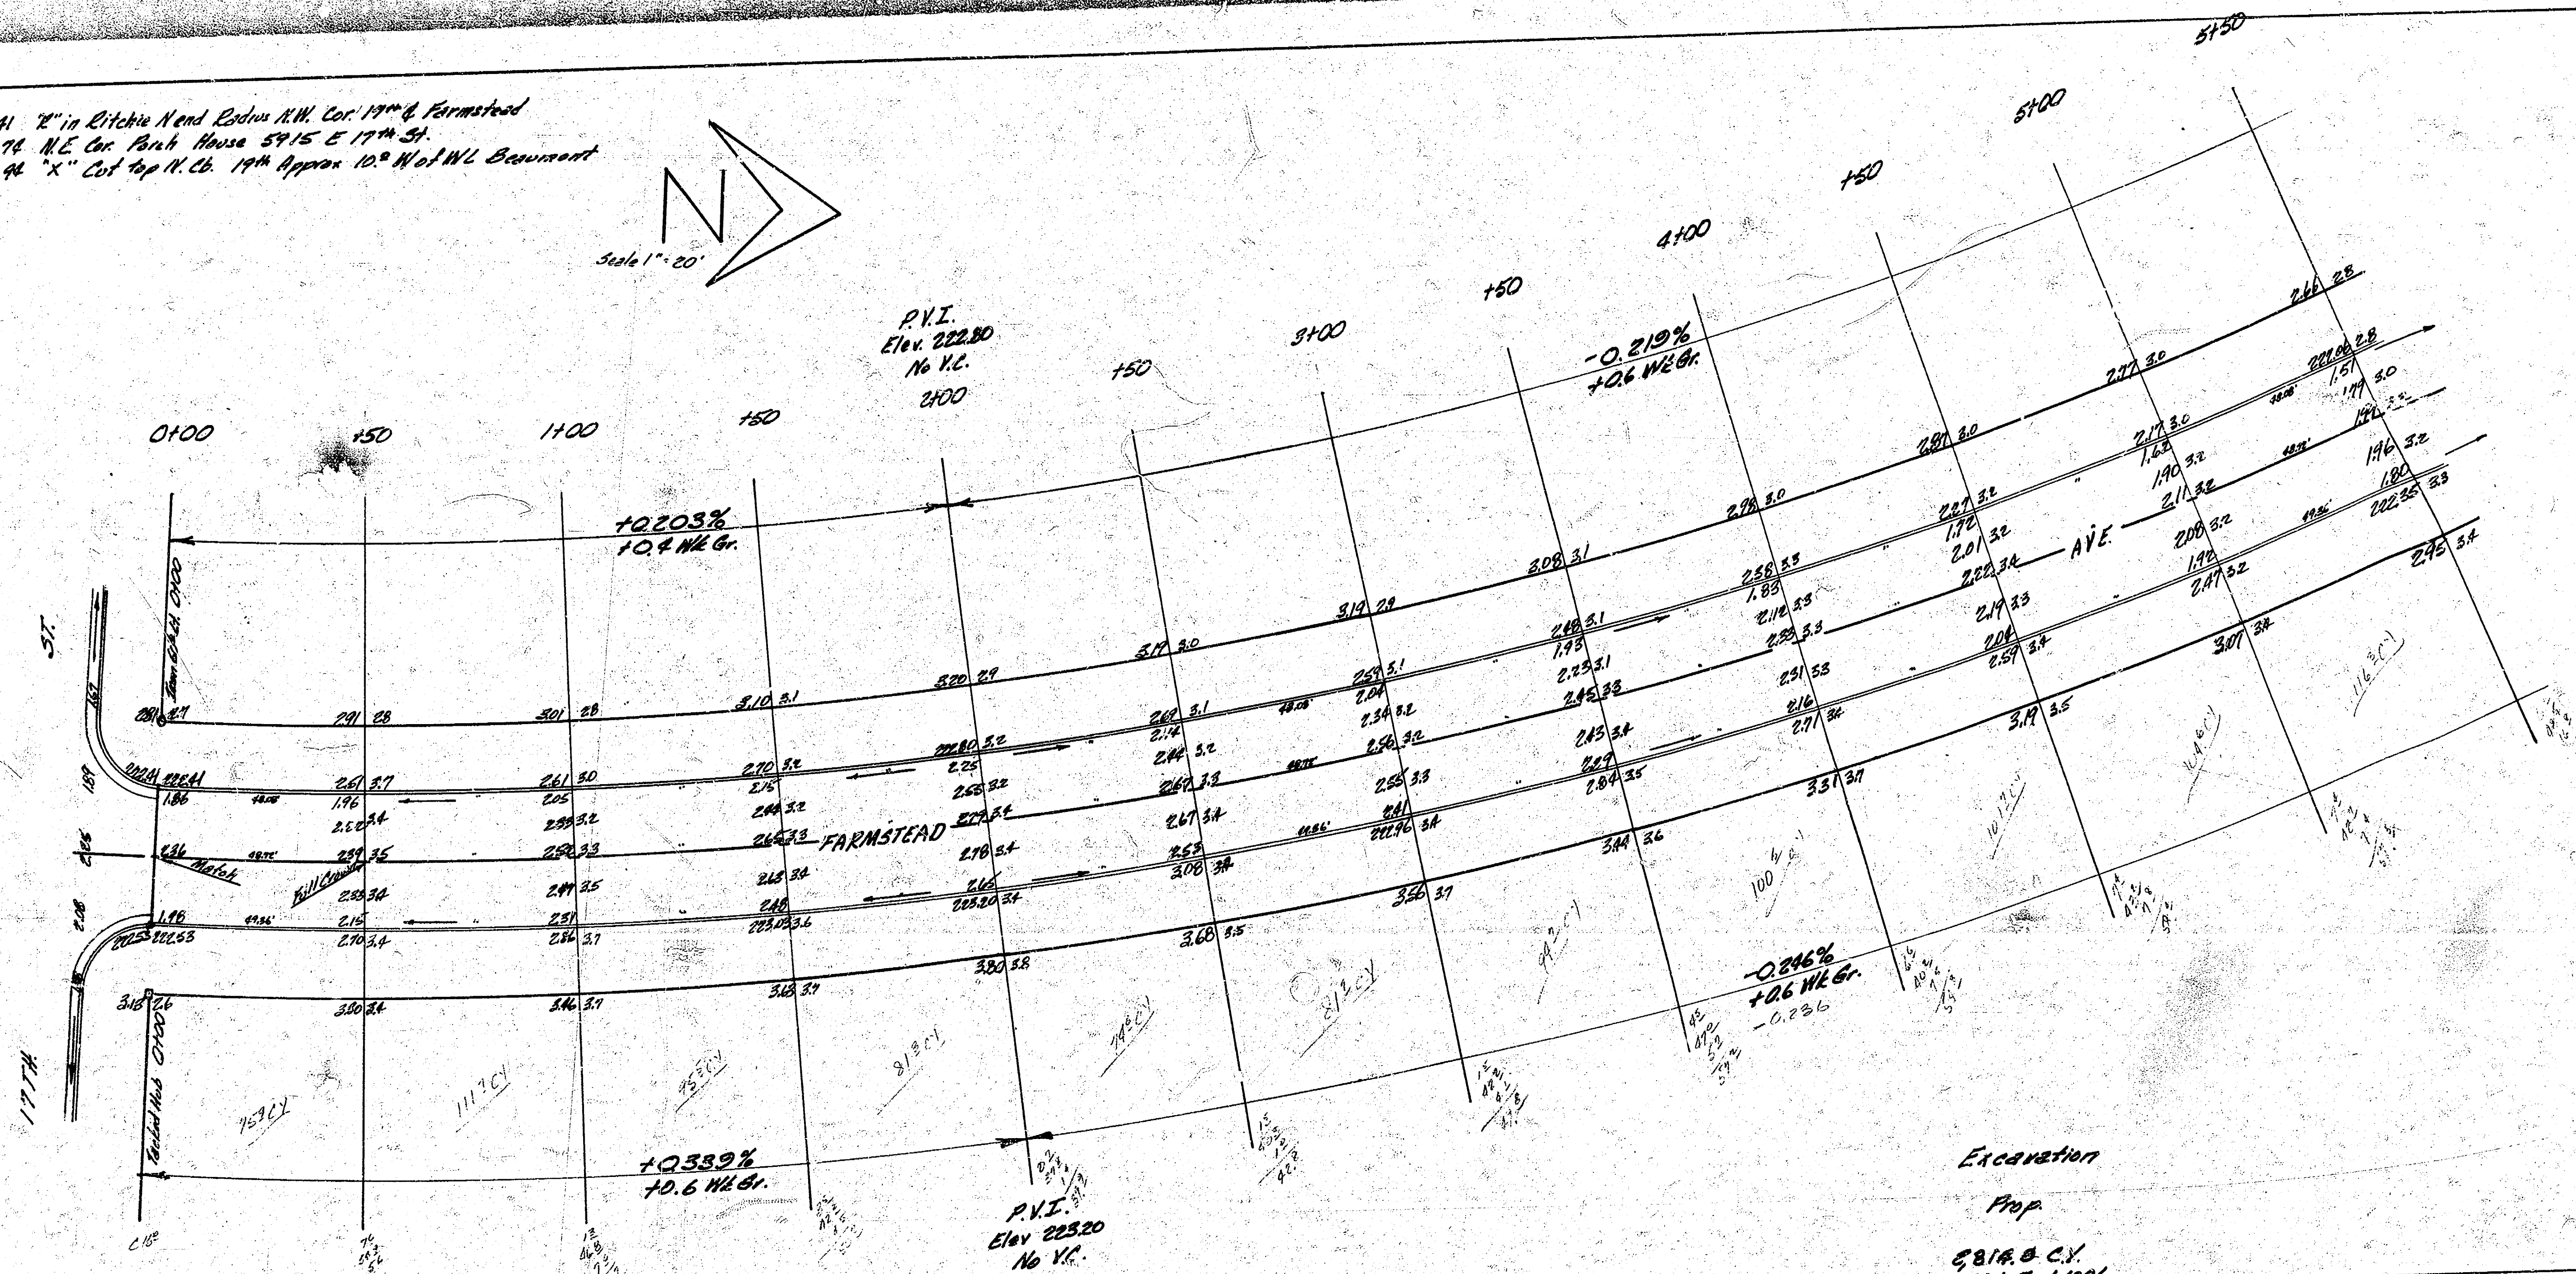







B.M. 222.41 "X" in Ditch at End of 1st NW Cor. 17th & Farmstead
 B.M. 221.74 N.E. Cor. Park House 59'15" E 17th St.
 B.M. 214.44 "X" Cut top of 11th St. 19th Approx. 10' N of NW Beaumont

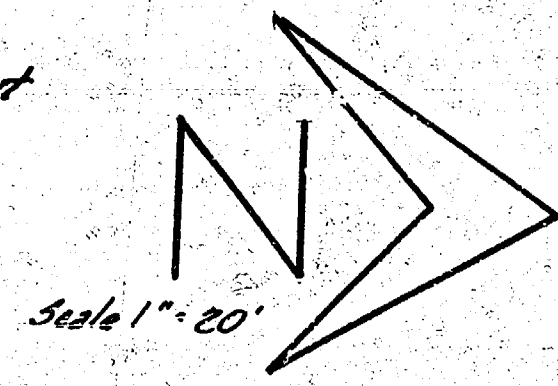


Curve Data on Sheet 3


Excavation
 Prop
 5814.8 CY
 581.5 F.T. 10%
 5,006.4 CY Total

FARMSTEAD AVE
 NL 17TH TO SL BEAUMONT
 30' CONC. & CB
 CITY OF WICHITA KANSAS
 B.E. SMITH CITY ENGINEER
 DATE MAR 1966 PROJ C15-63

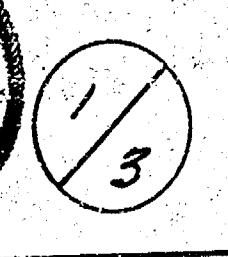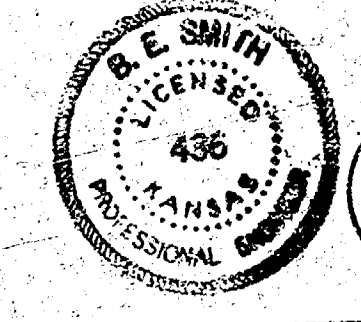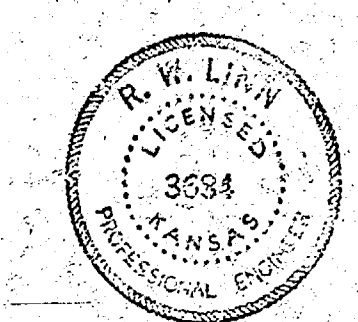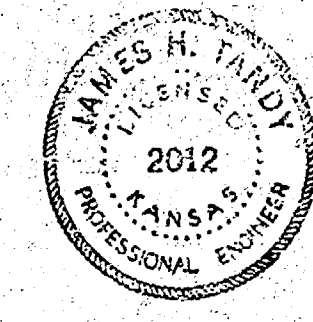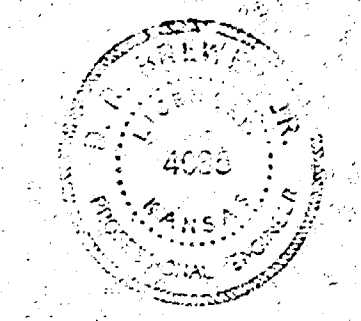

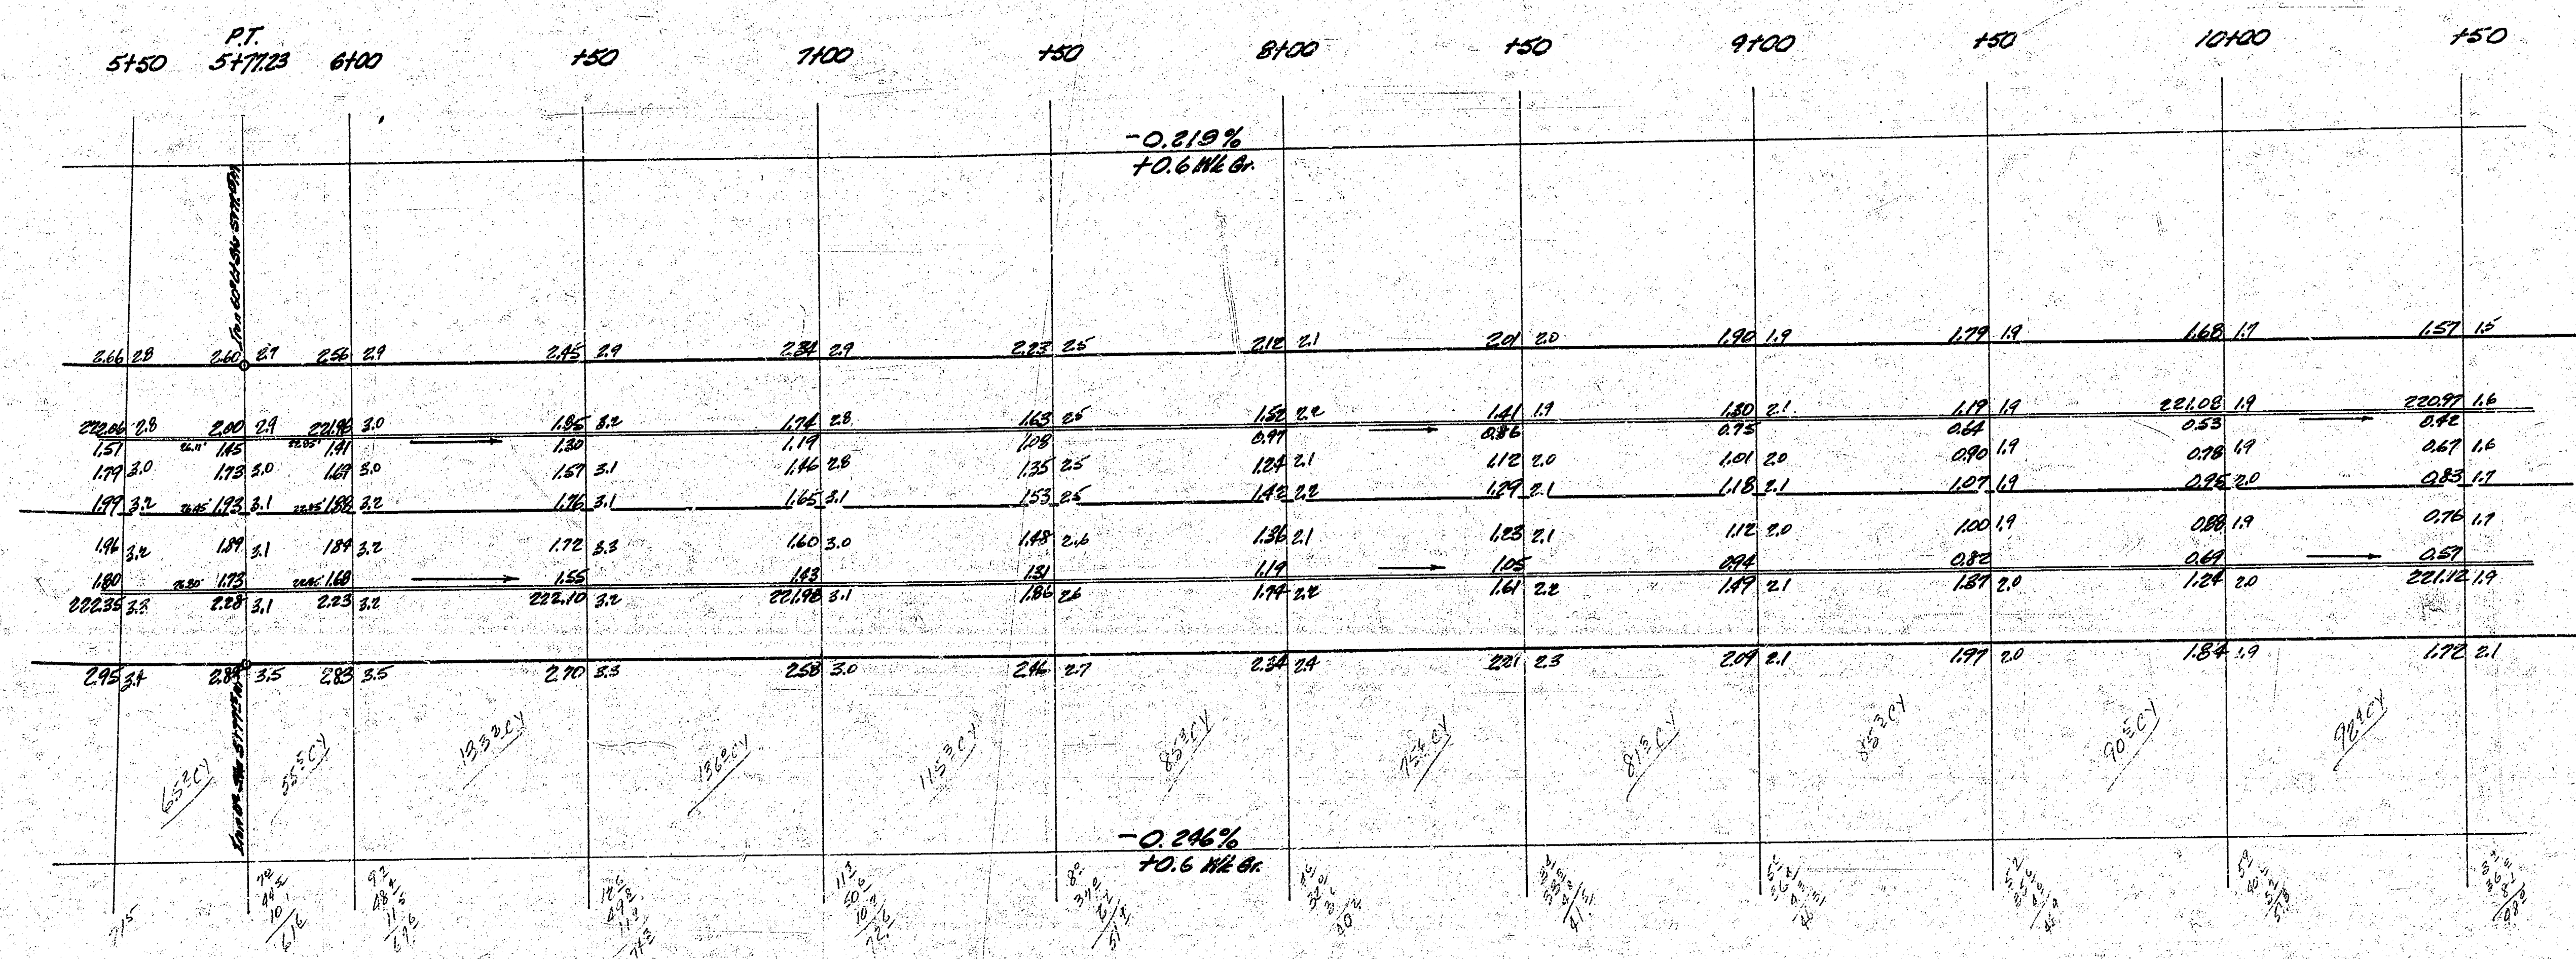

Farmstead Ave.
C15-63
11-Eng
1-Wahl

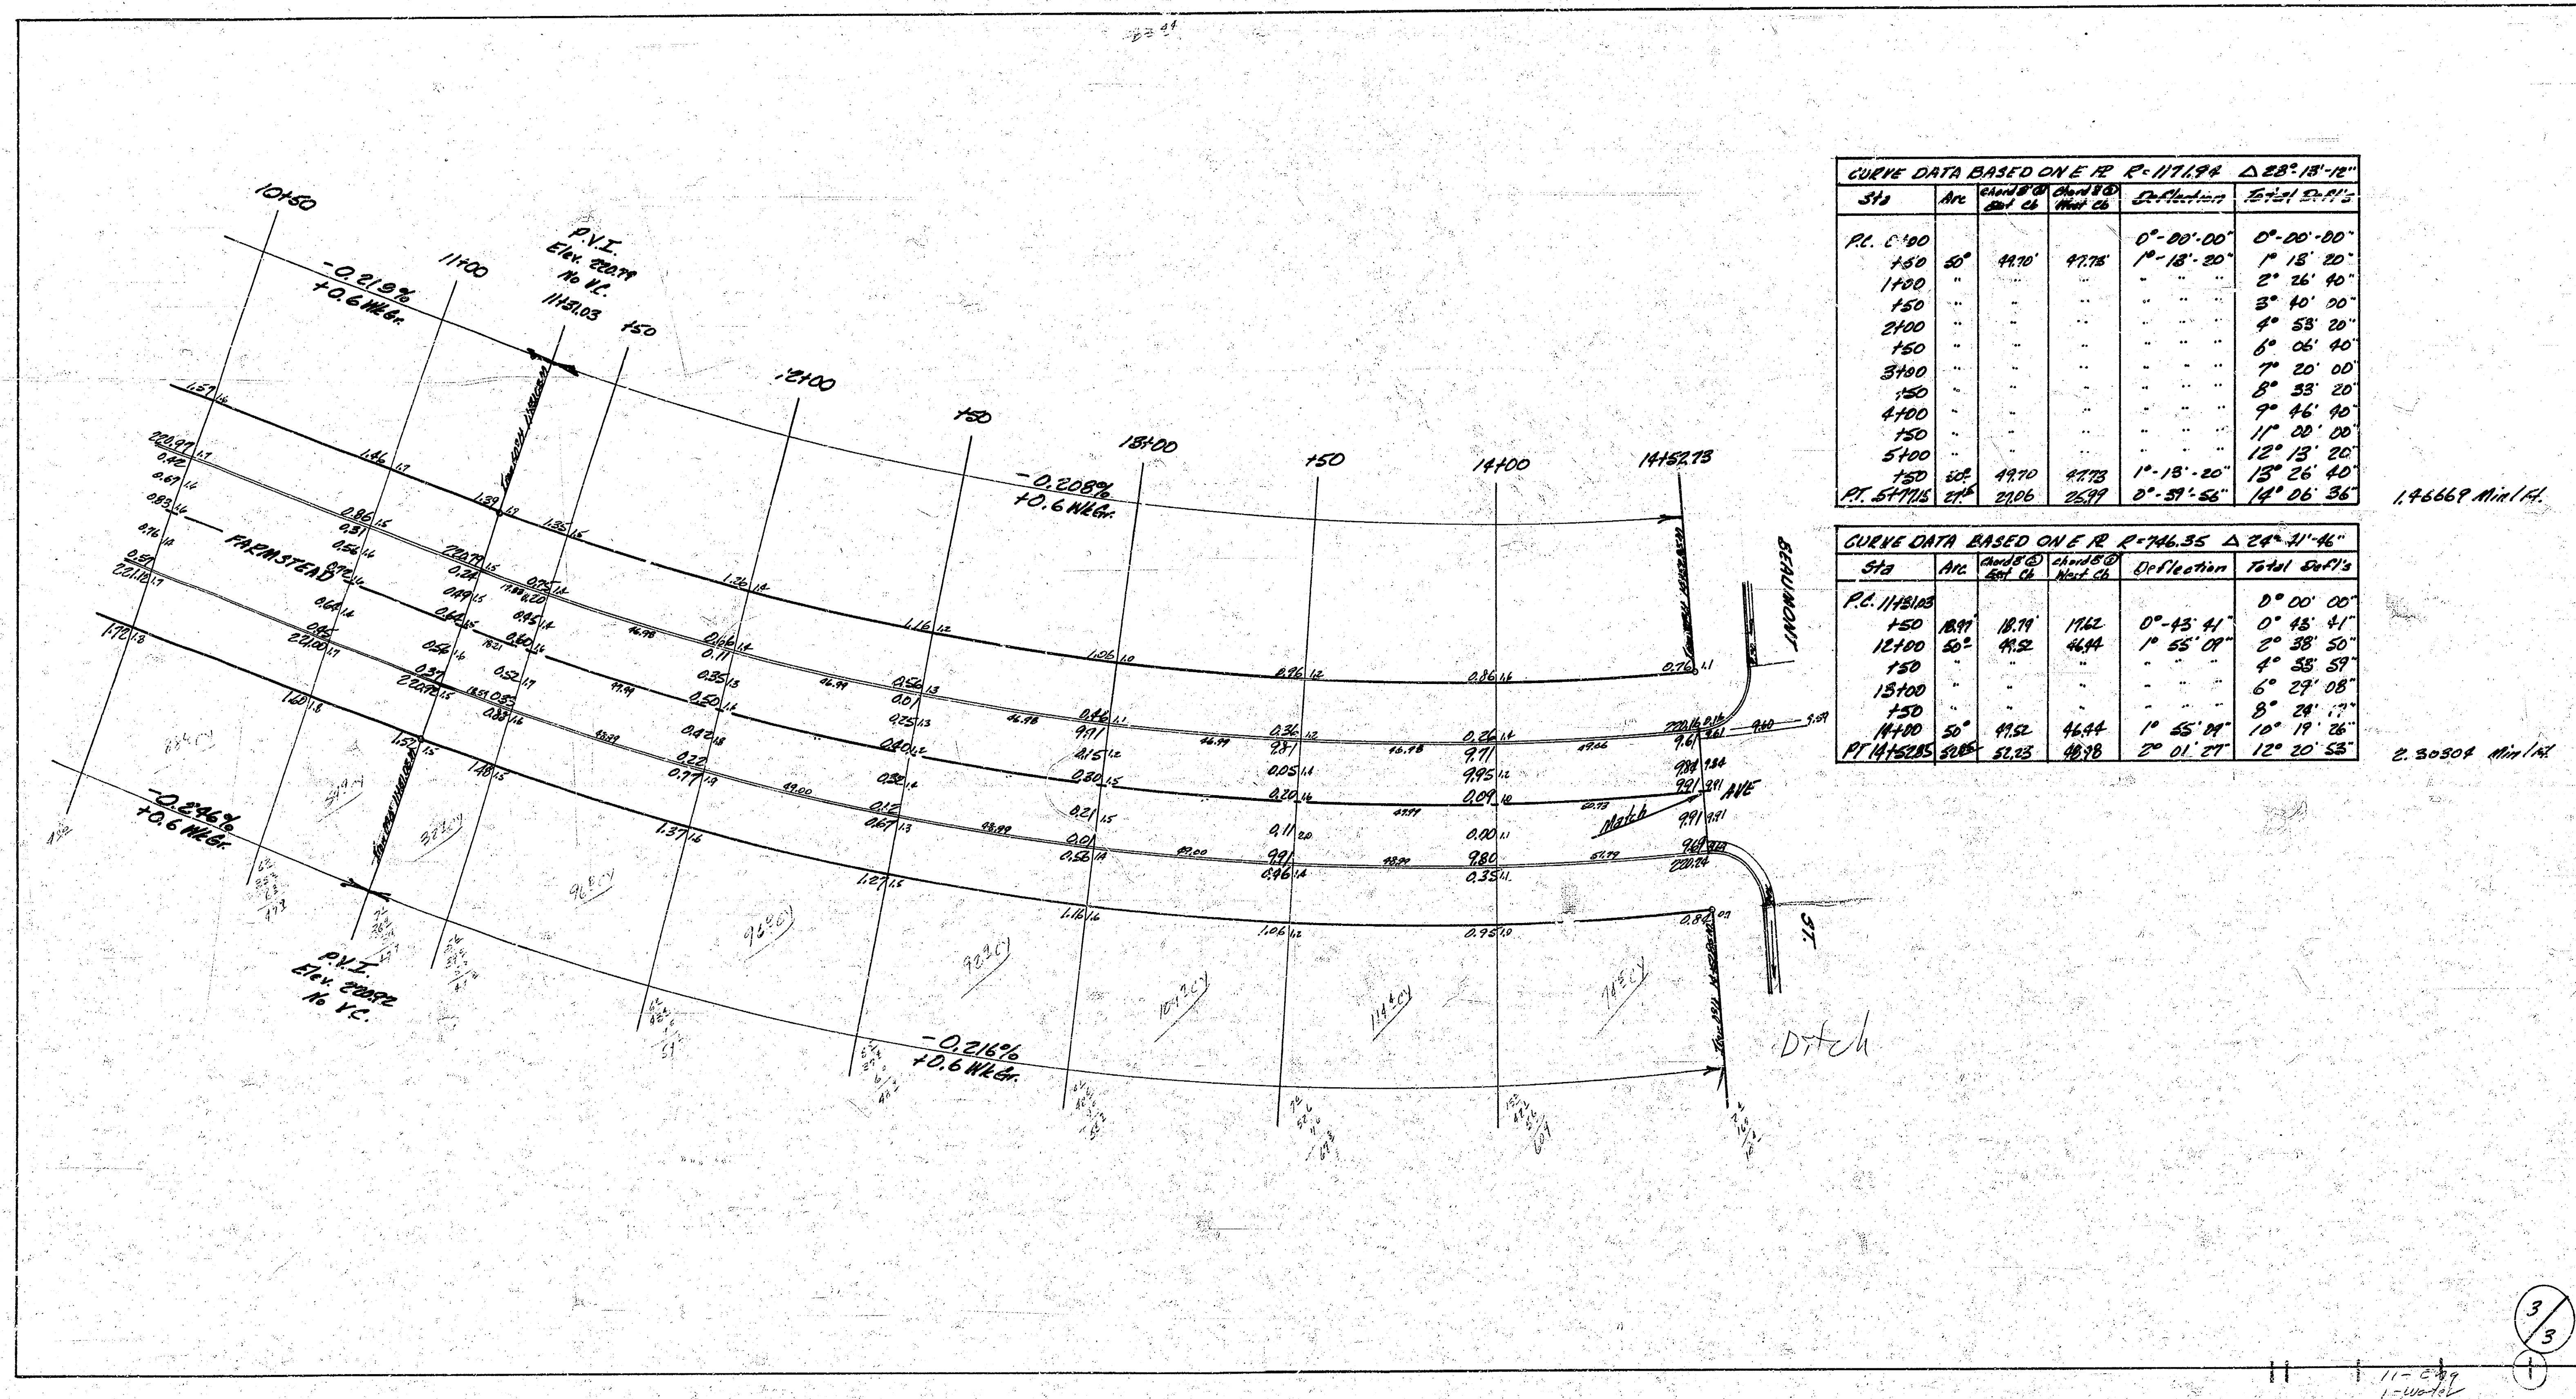

3/3