

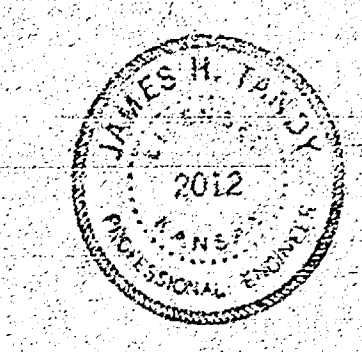
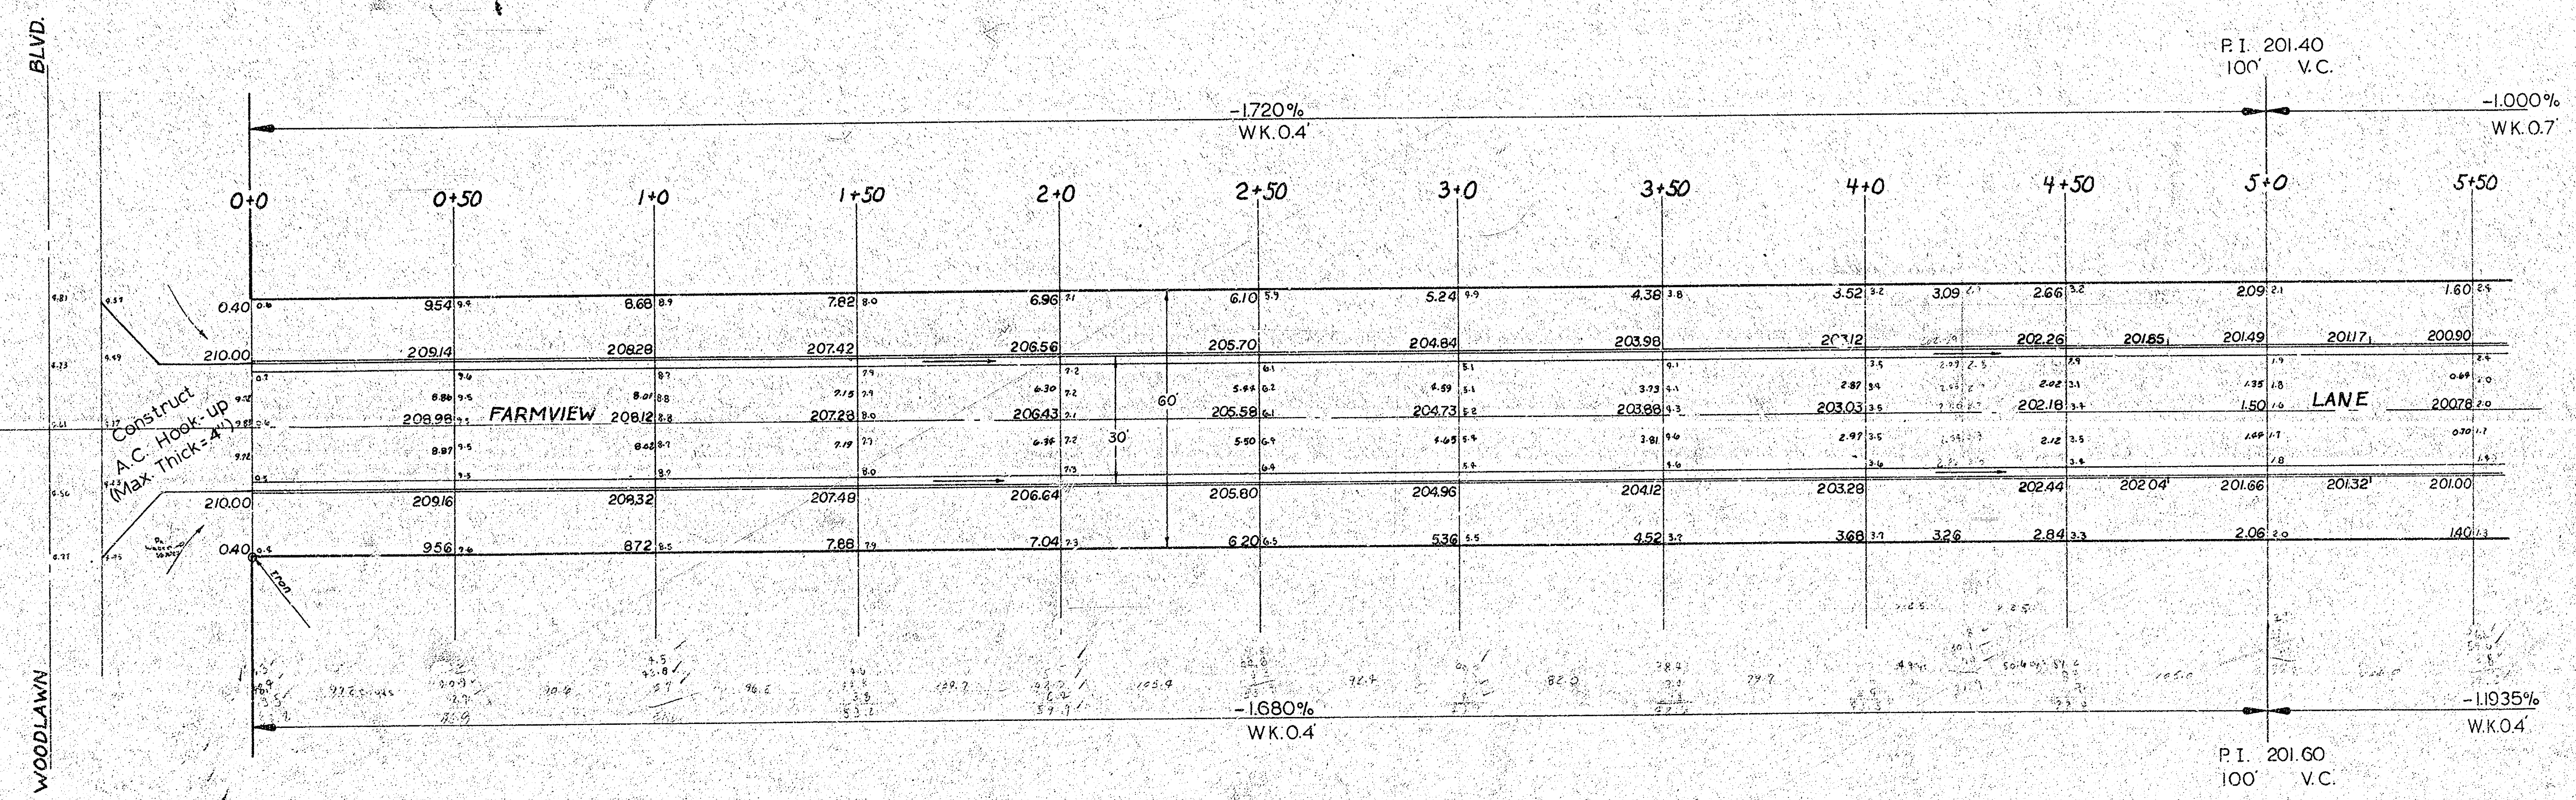


B.M. 211.86 Standard NE. Cor. Woodlawn & 17th
 B.M. 212.33 R.R. Spk. NE Side Bell pole on SE. Cor. Woodlawn & Farmview

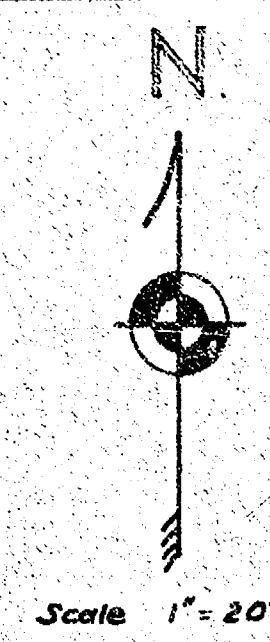


EARTHWORK	
CITY	PROP
215.5	2499.0
+10% 21.6	+10% 249.9
237.1 cu yds - exc	2748.9 cu yds - exc

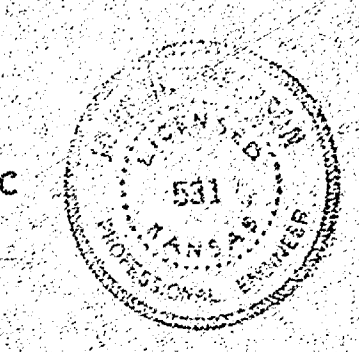

1/2

FARMVIEW LANE
 E.L. WOODLAWN To E.L. LOTS BLK. 1, McEWENS 2nd
 26-2-30 AC.
 CITY OF WICHITA, KANSAS
 B. E. SMITH CITY ENGINEER
 DATE: Oct. 1962 PROJ. C12-30



Surveyed by: B. J. 1/24
Checked by: [Signature]
Date: [Signature]

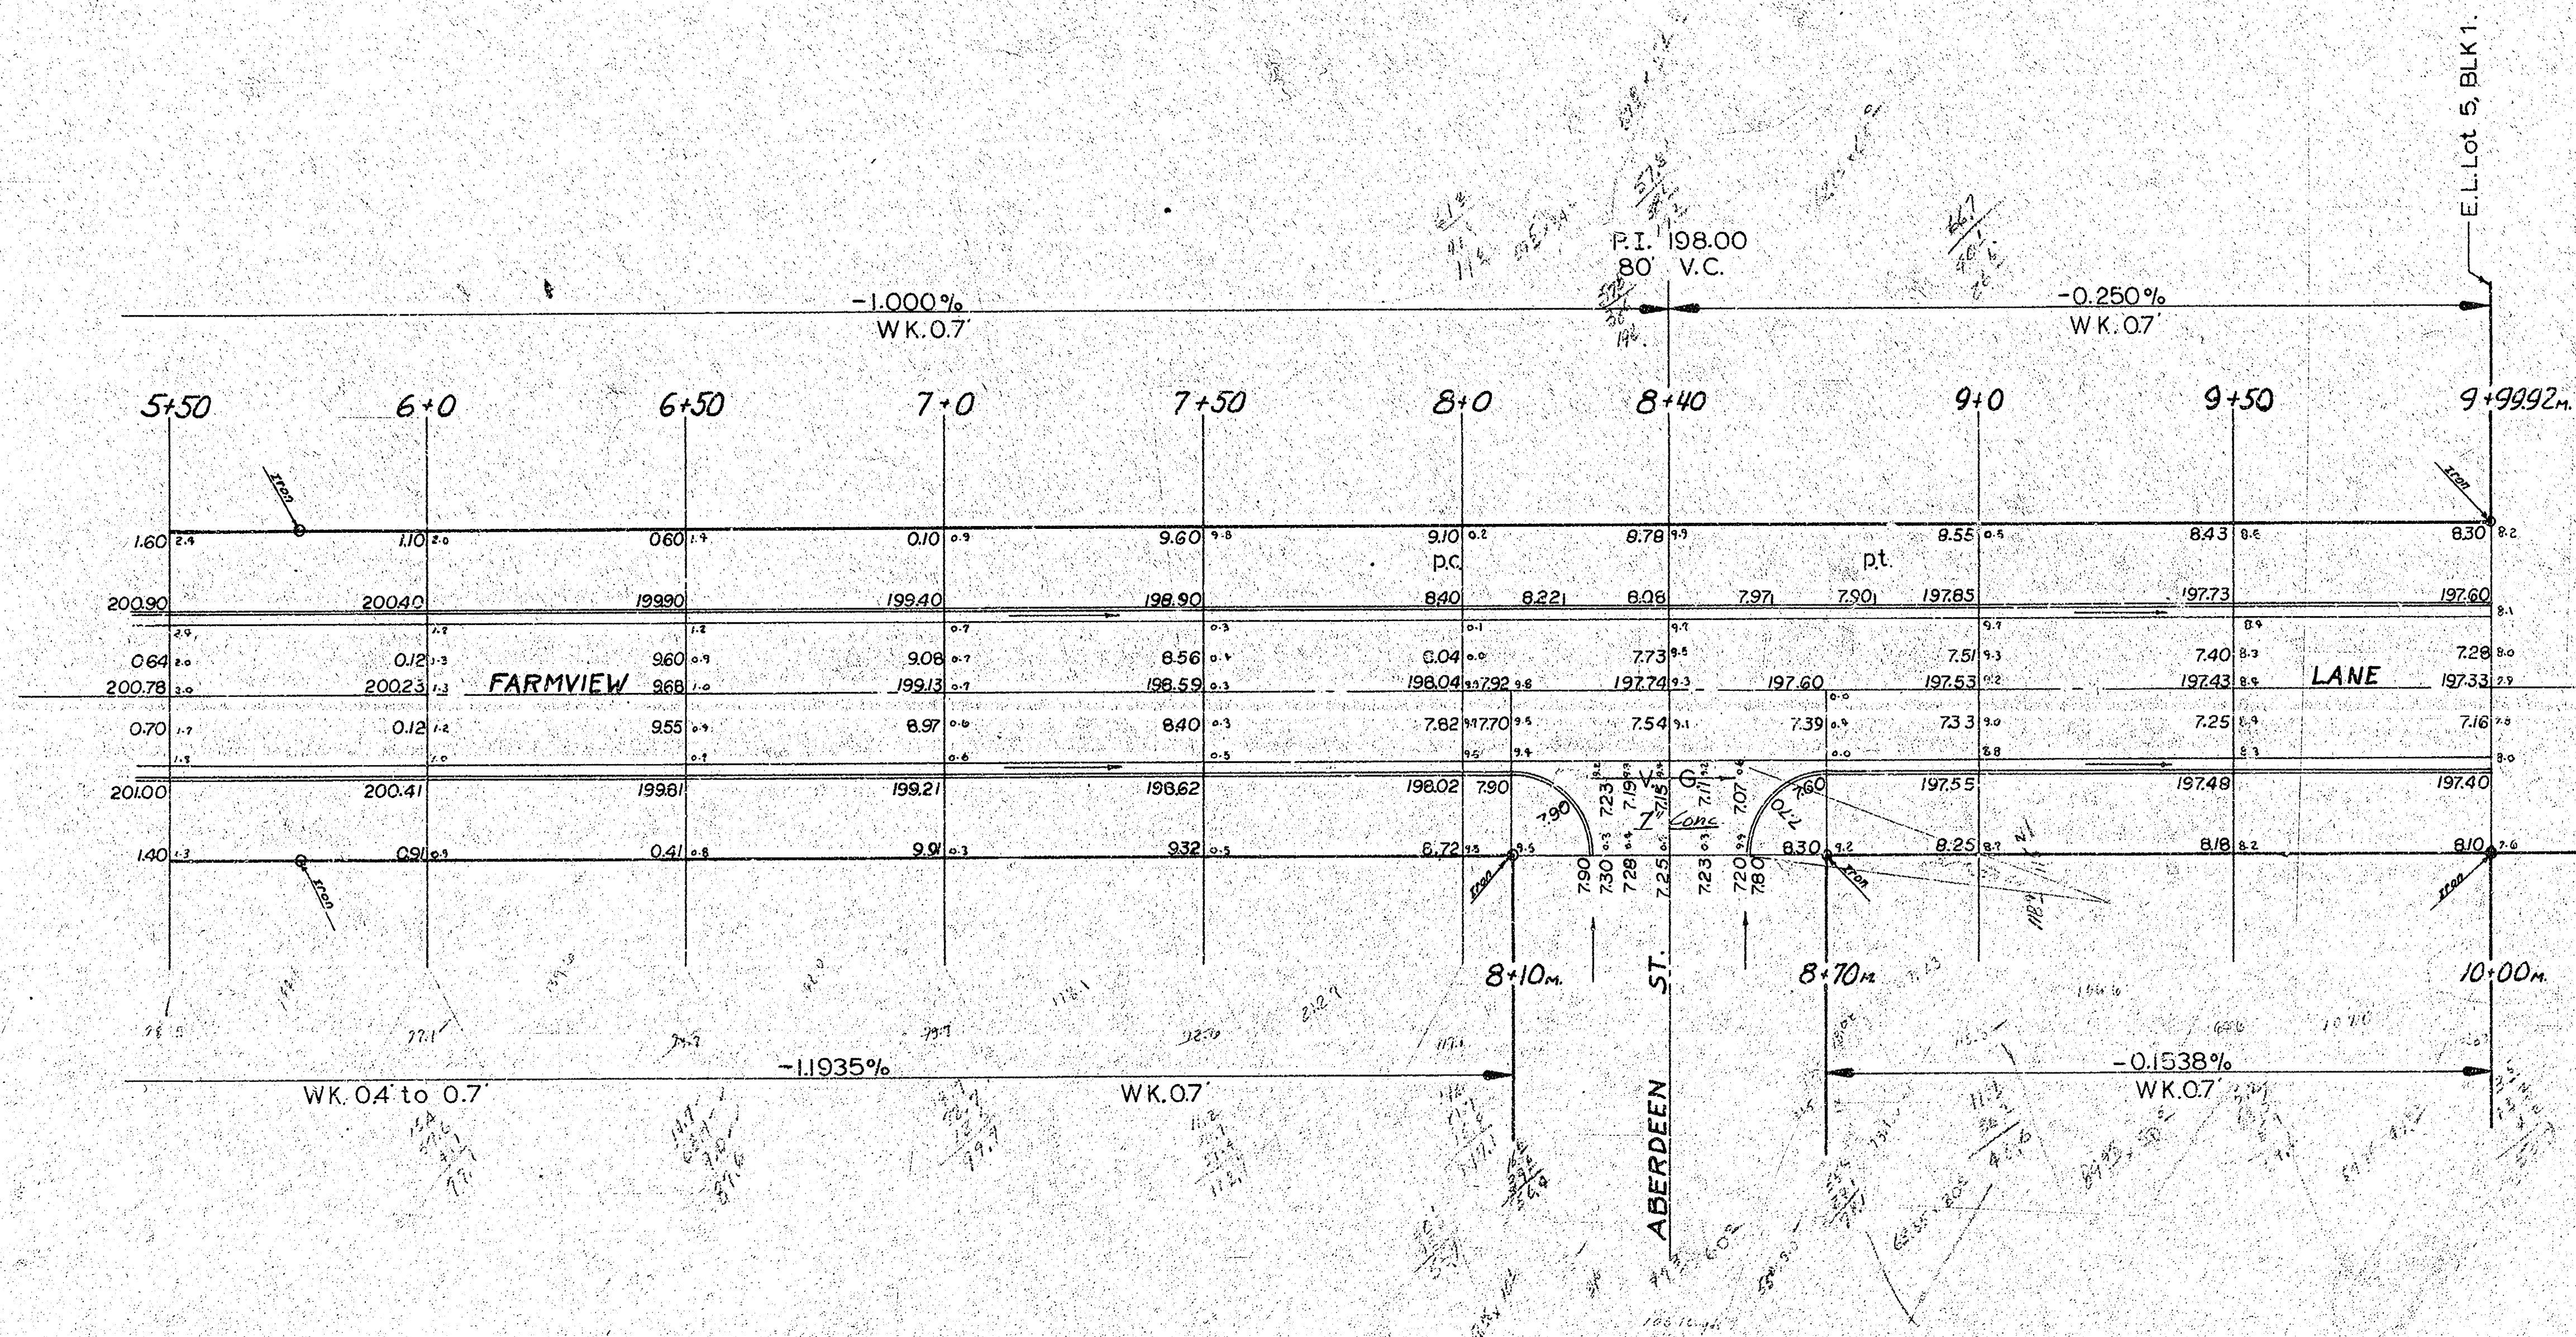

PROJ. C12-30

2/2


B.M. 211.66 Standard NE. Cor. Woodlawn & 17th
 B.M. 212.33 R.R. Spk. NE Side Bell pole on SE. Cor. Woodlawn & Farmview

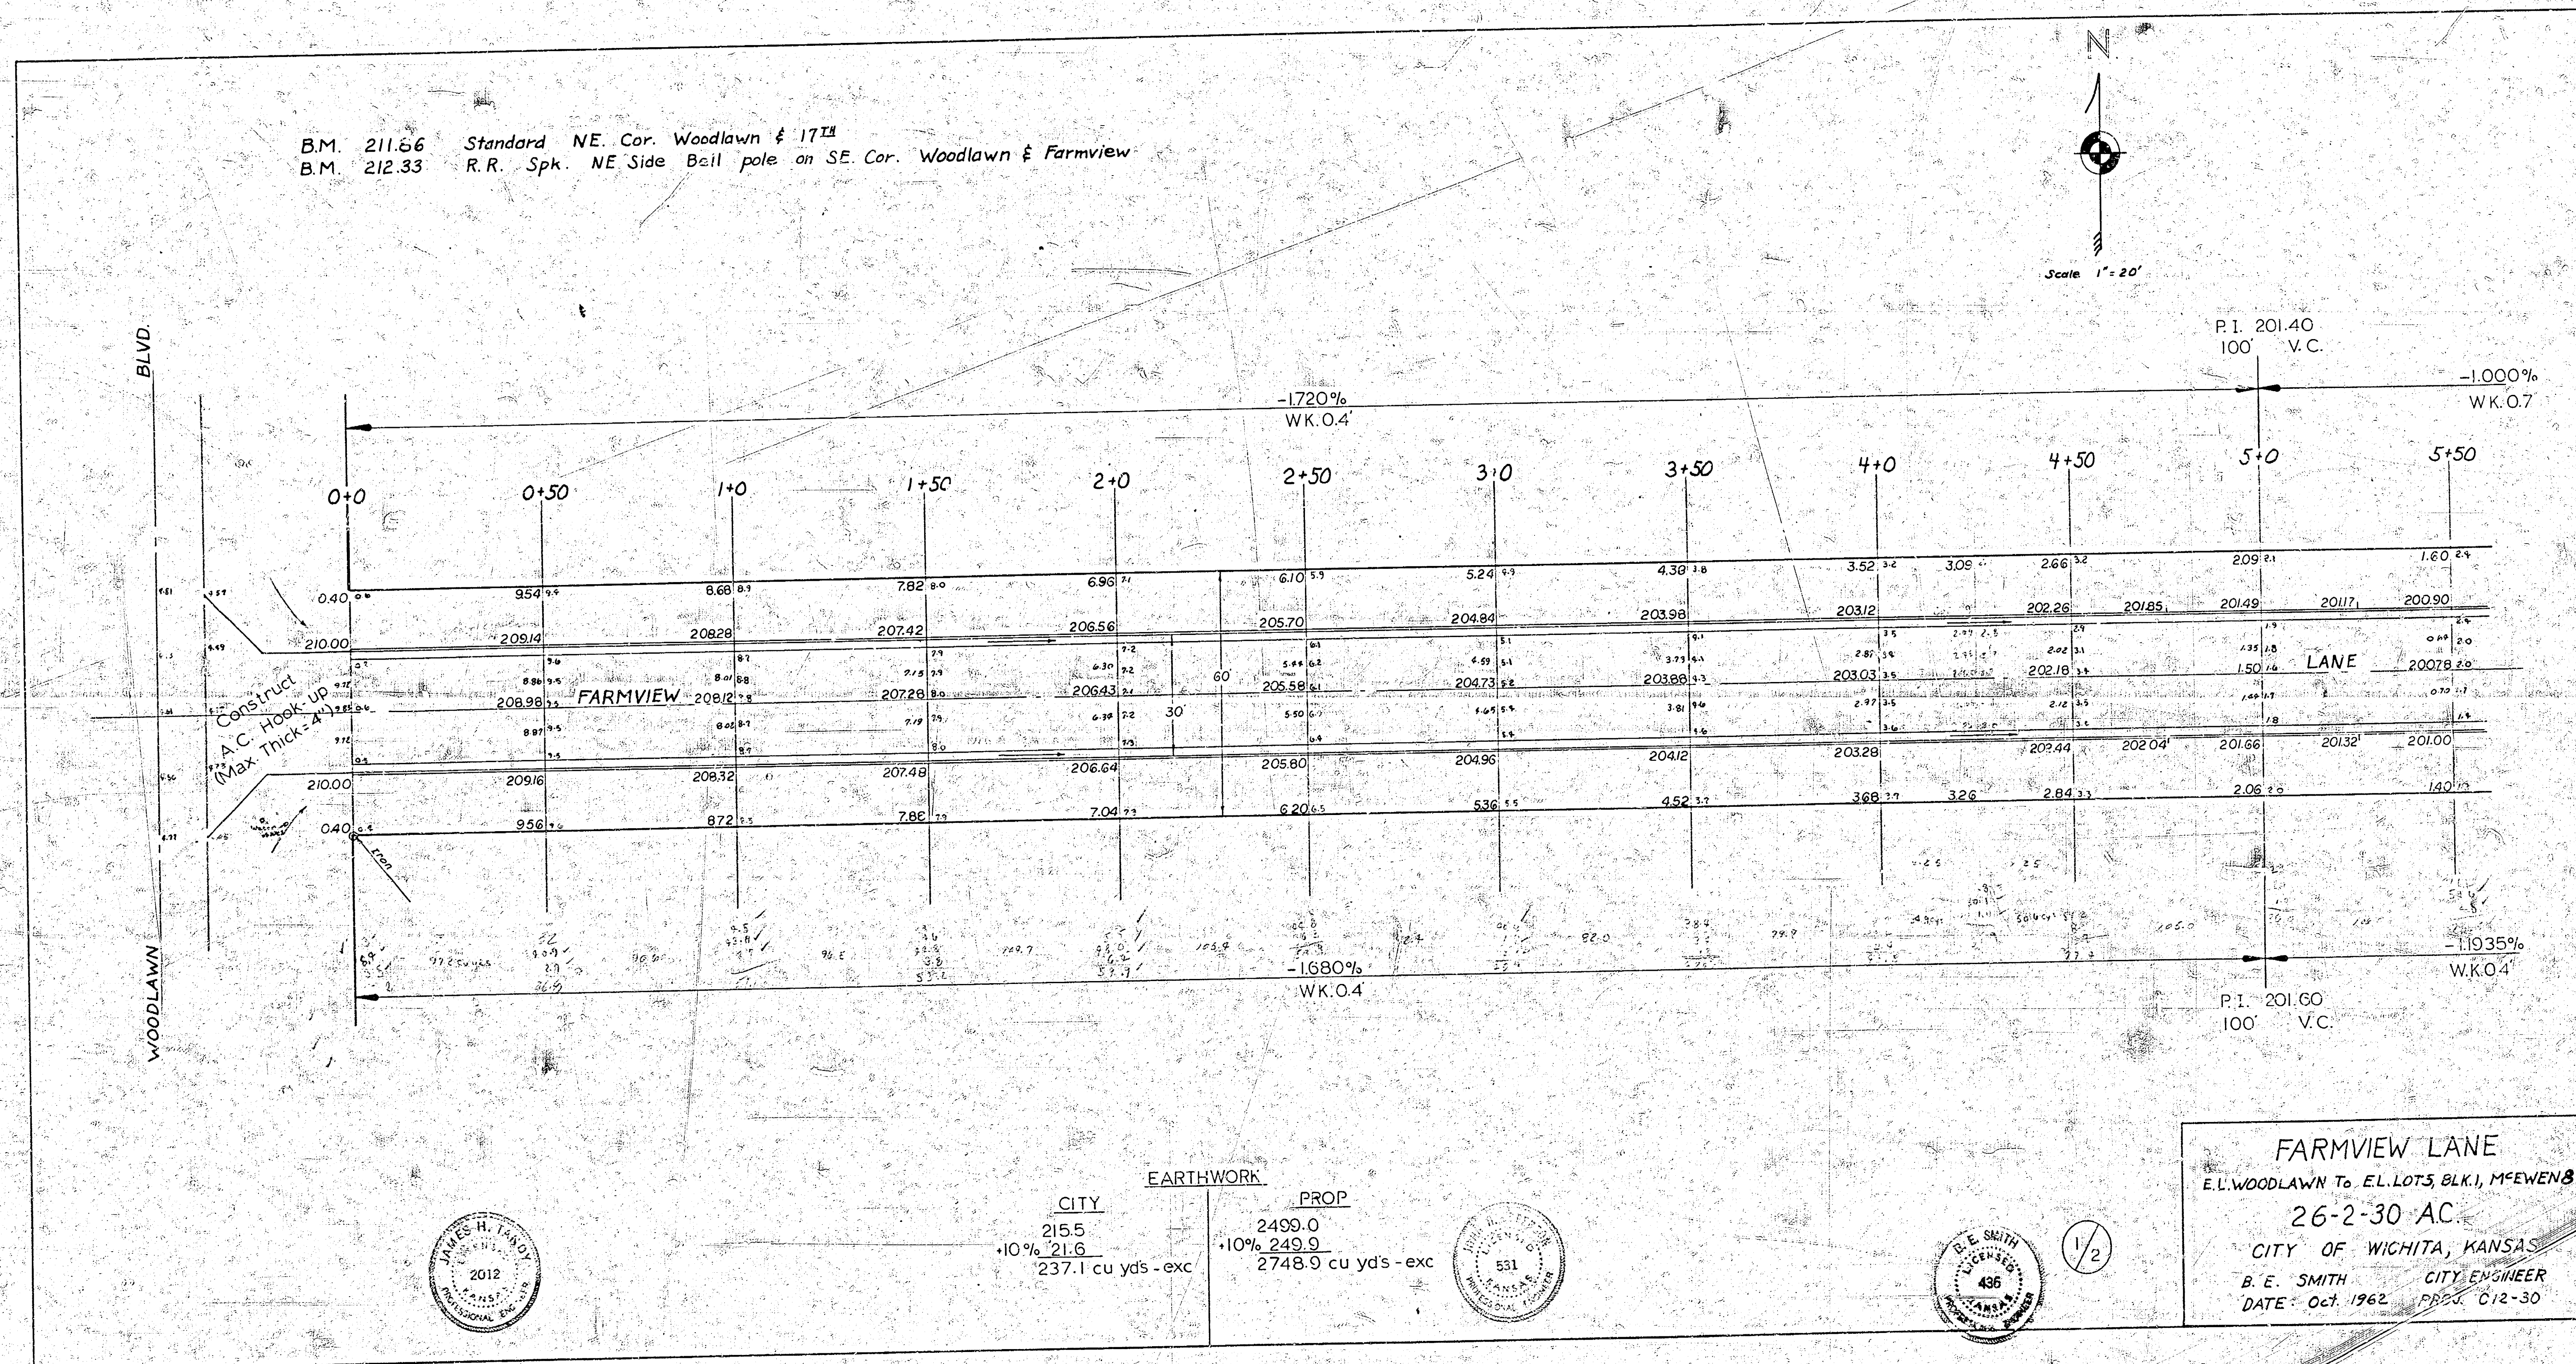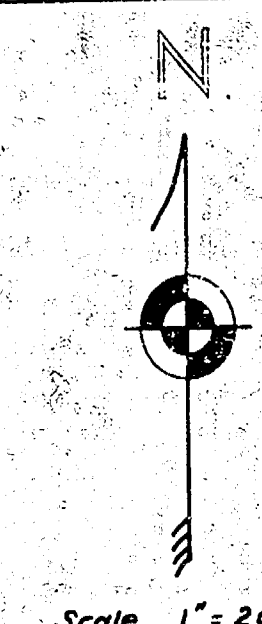

CITY	EARTHWORK	PROP
215.5		2499.0
+10% 21.6		+10% 249.9
237.1 cu yds - exc		2748.9 cu yds - exc

FARMVIEW LANE
 E.L. WOODLAWN TO E.L. LOTS 5, BLK. 1, McEWEN 3rd
 26-2-30 AC.
 CITY OF WICHITA, KANSAS
 B. E. SMITH CITY ENGINEER
 DATE: Oct. 1962 PROJ. C12-30

Survey Data
Run
LDC
Checked

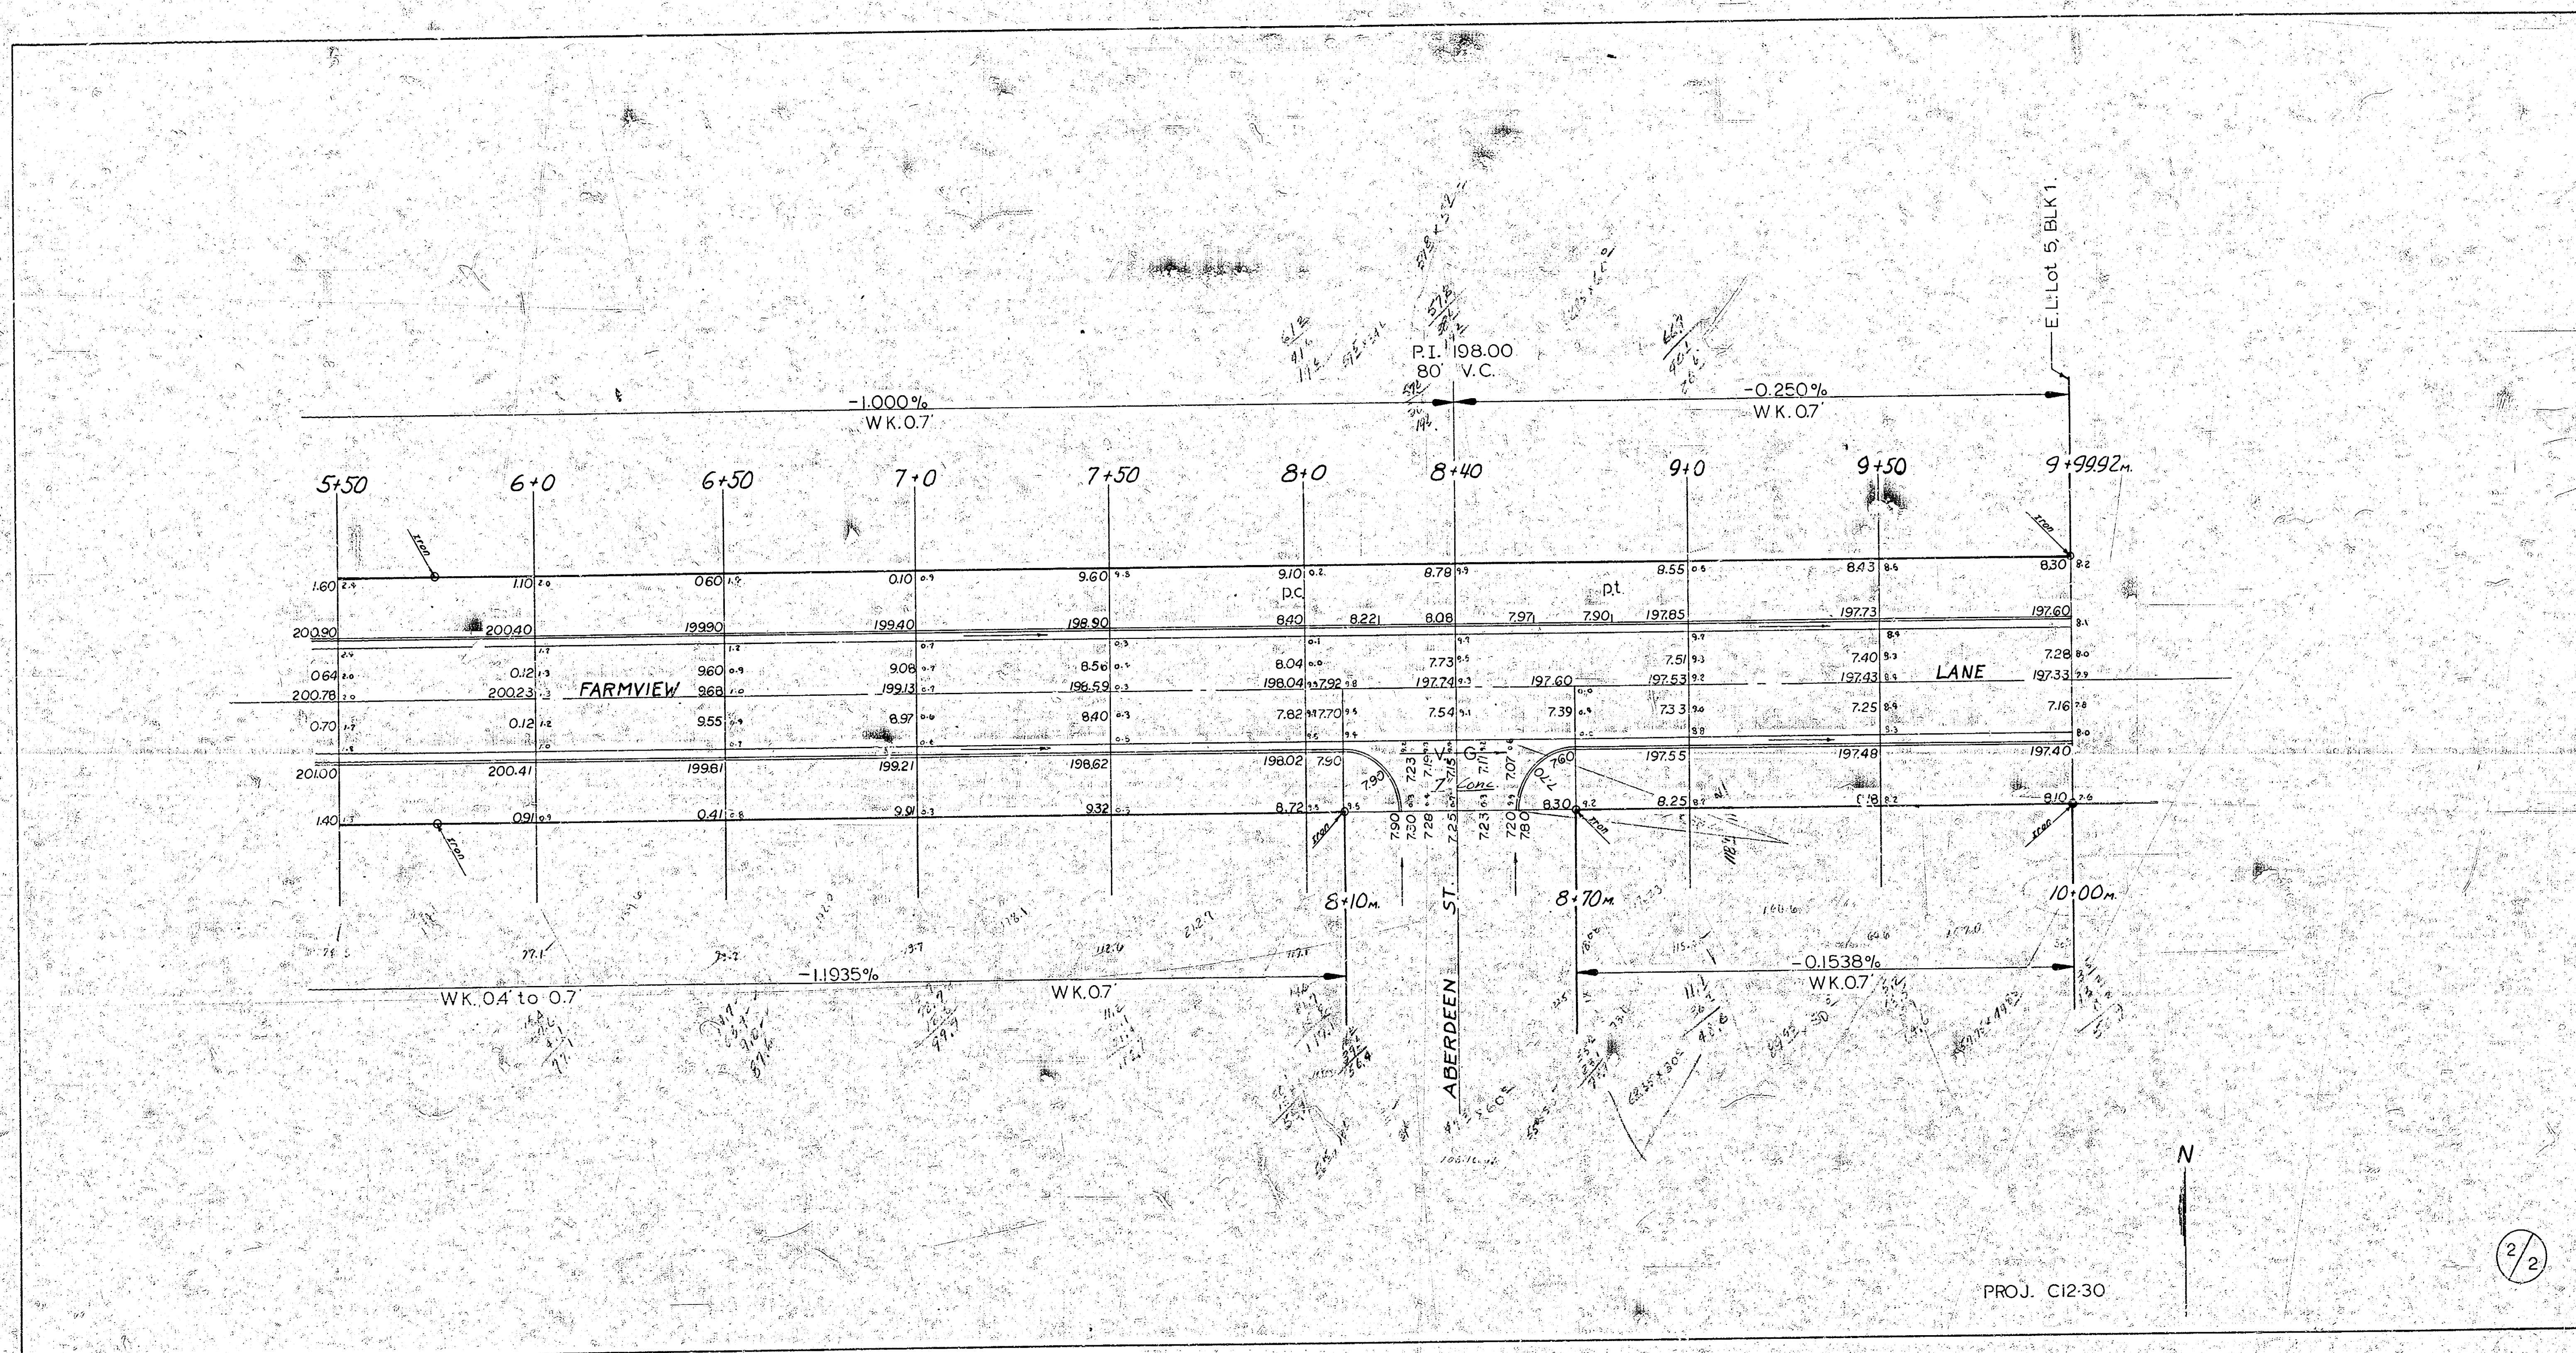

N

2/2