B.M. 142.85 N.W. COR. CONC. PORCH, HO. SE. COR. FUNSTON & OLD MANOR

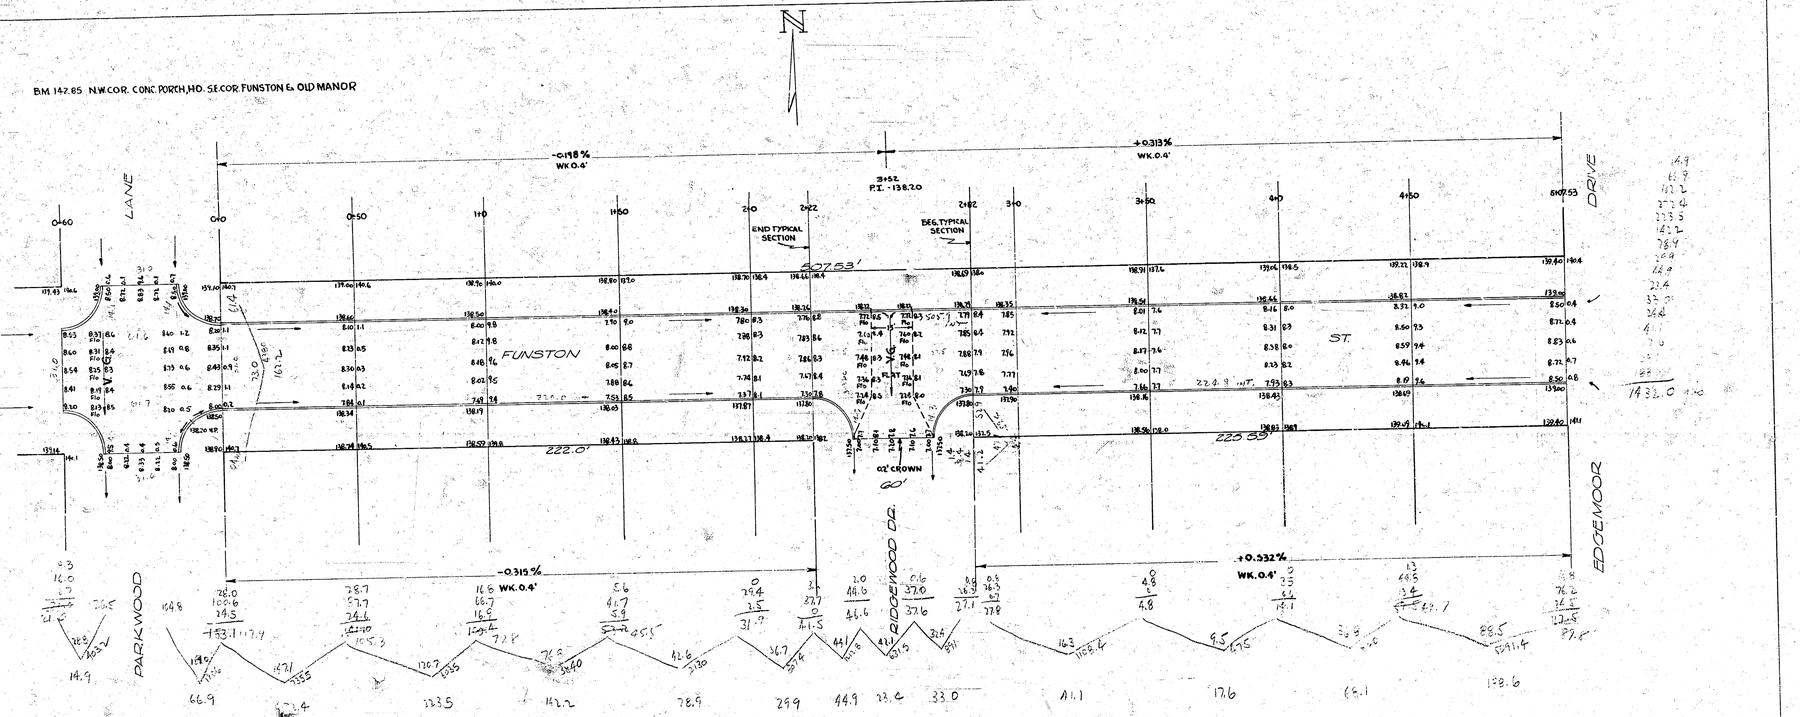

FUNSTON ST.

W'L PARKWOOD LN. TO W'L EDGEMOOR

30' CONC & CB

City of Wichita, Kansas

Builders Inc. March 29, 1950