


Scale : 1" = 20'

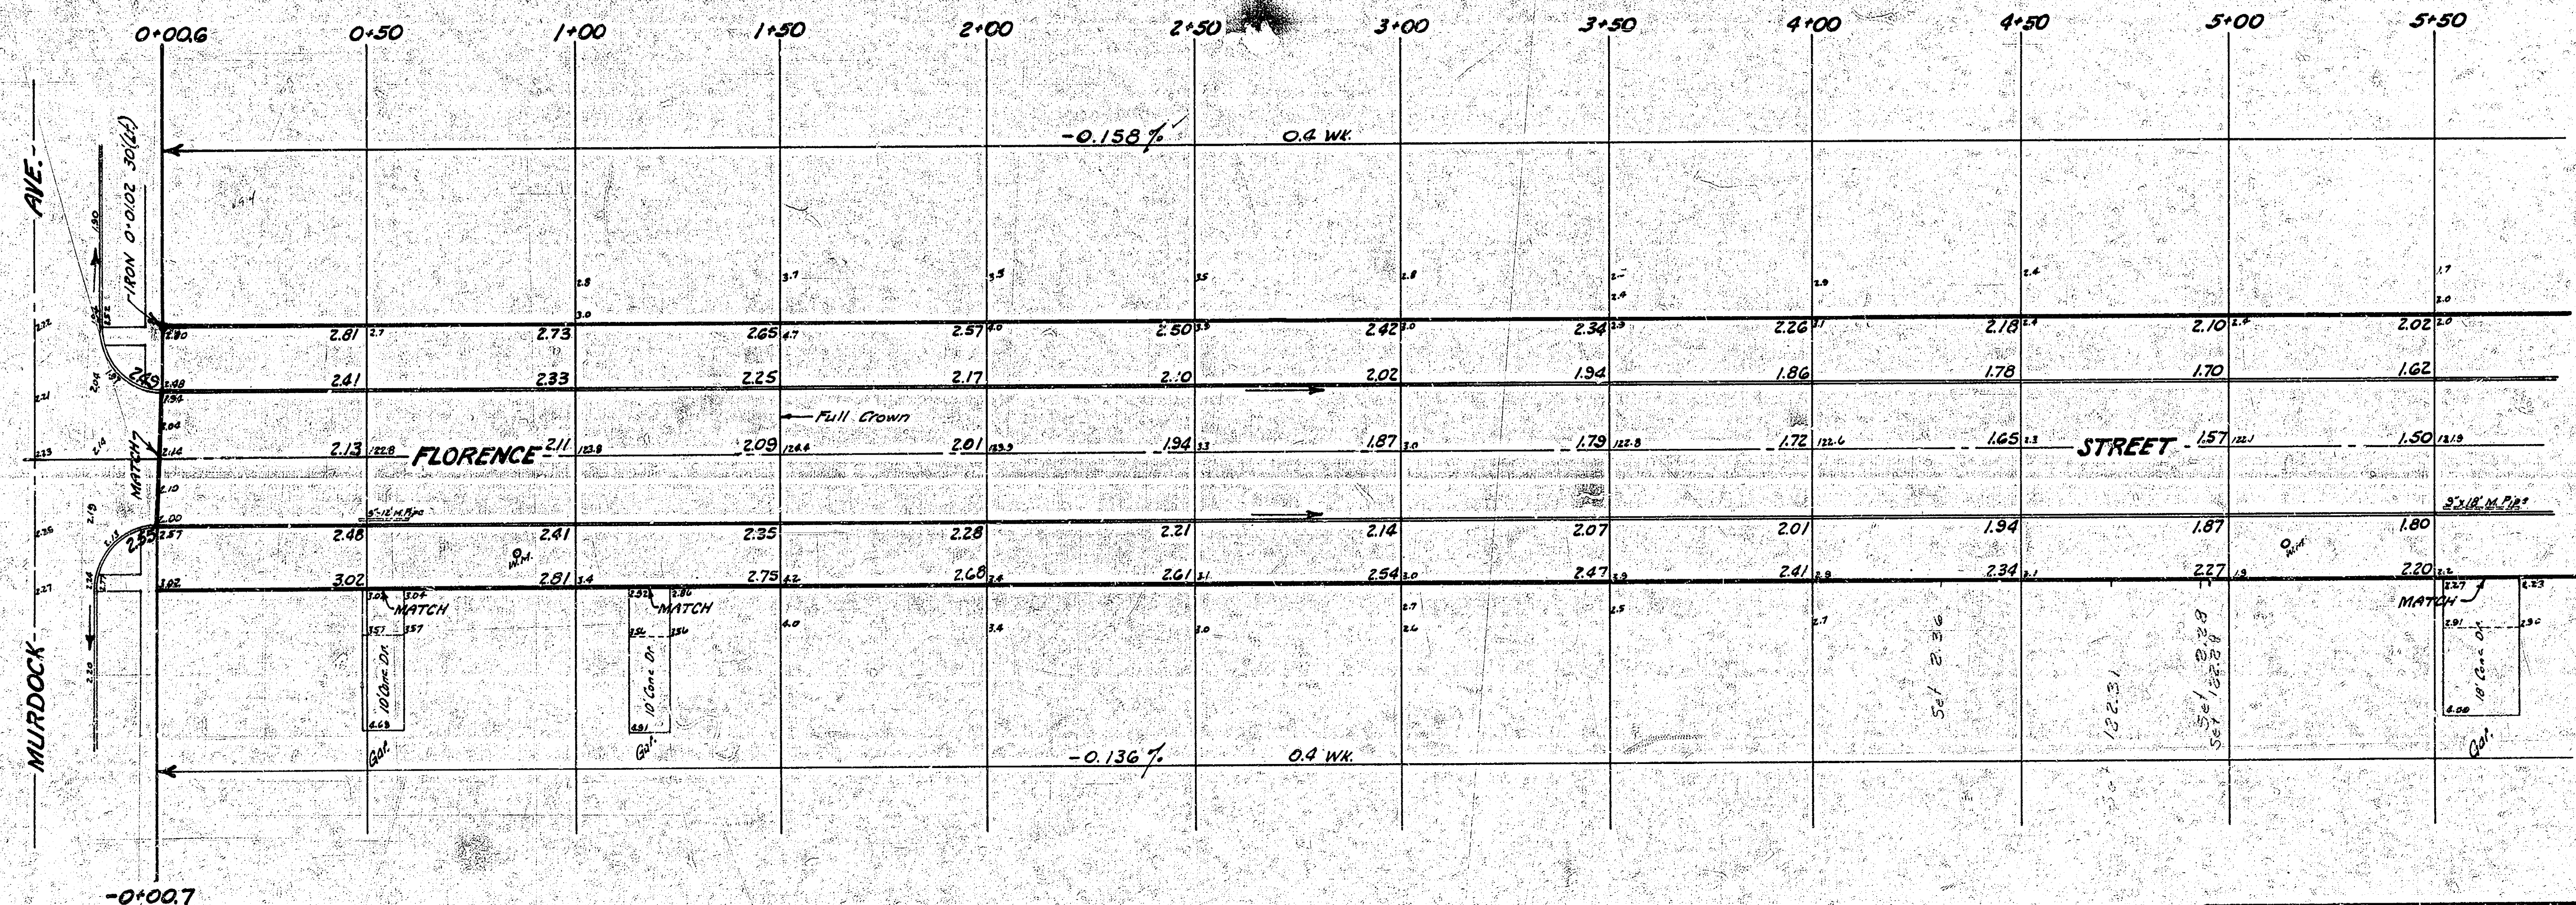


<u>EXCAVATION</u>		
1430	Cu. Yds.	
143	" "	
1573	Cu. Yds.	

FLORENCE STREET
FROM N.L. MURDOCK AVE. to
S.L. LOT 5, BLK. 2, GALLYARD'S 1ST ADDN.
30' Conc. & Int. Curb
B.E. SMITH CITY ENGINEER
CITY OF WICHITA, KANSAS
Date MAR 1946 Project No. C14-1

B.M. 124.02 S.W. Corner Concrete
Step House No. 846 Florence

B.M. 122.32 'G' in Globe 25' N. of S.L. 9th
Street on E. Curb of Florence.

N

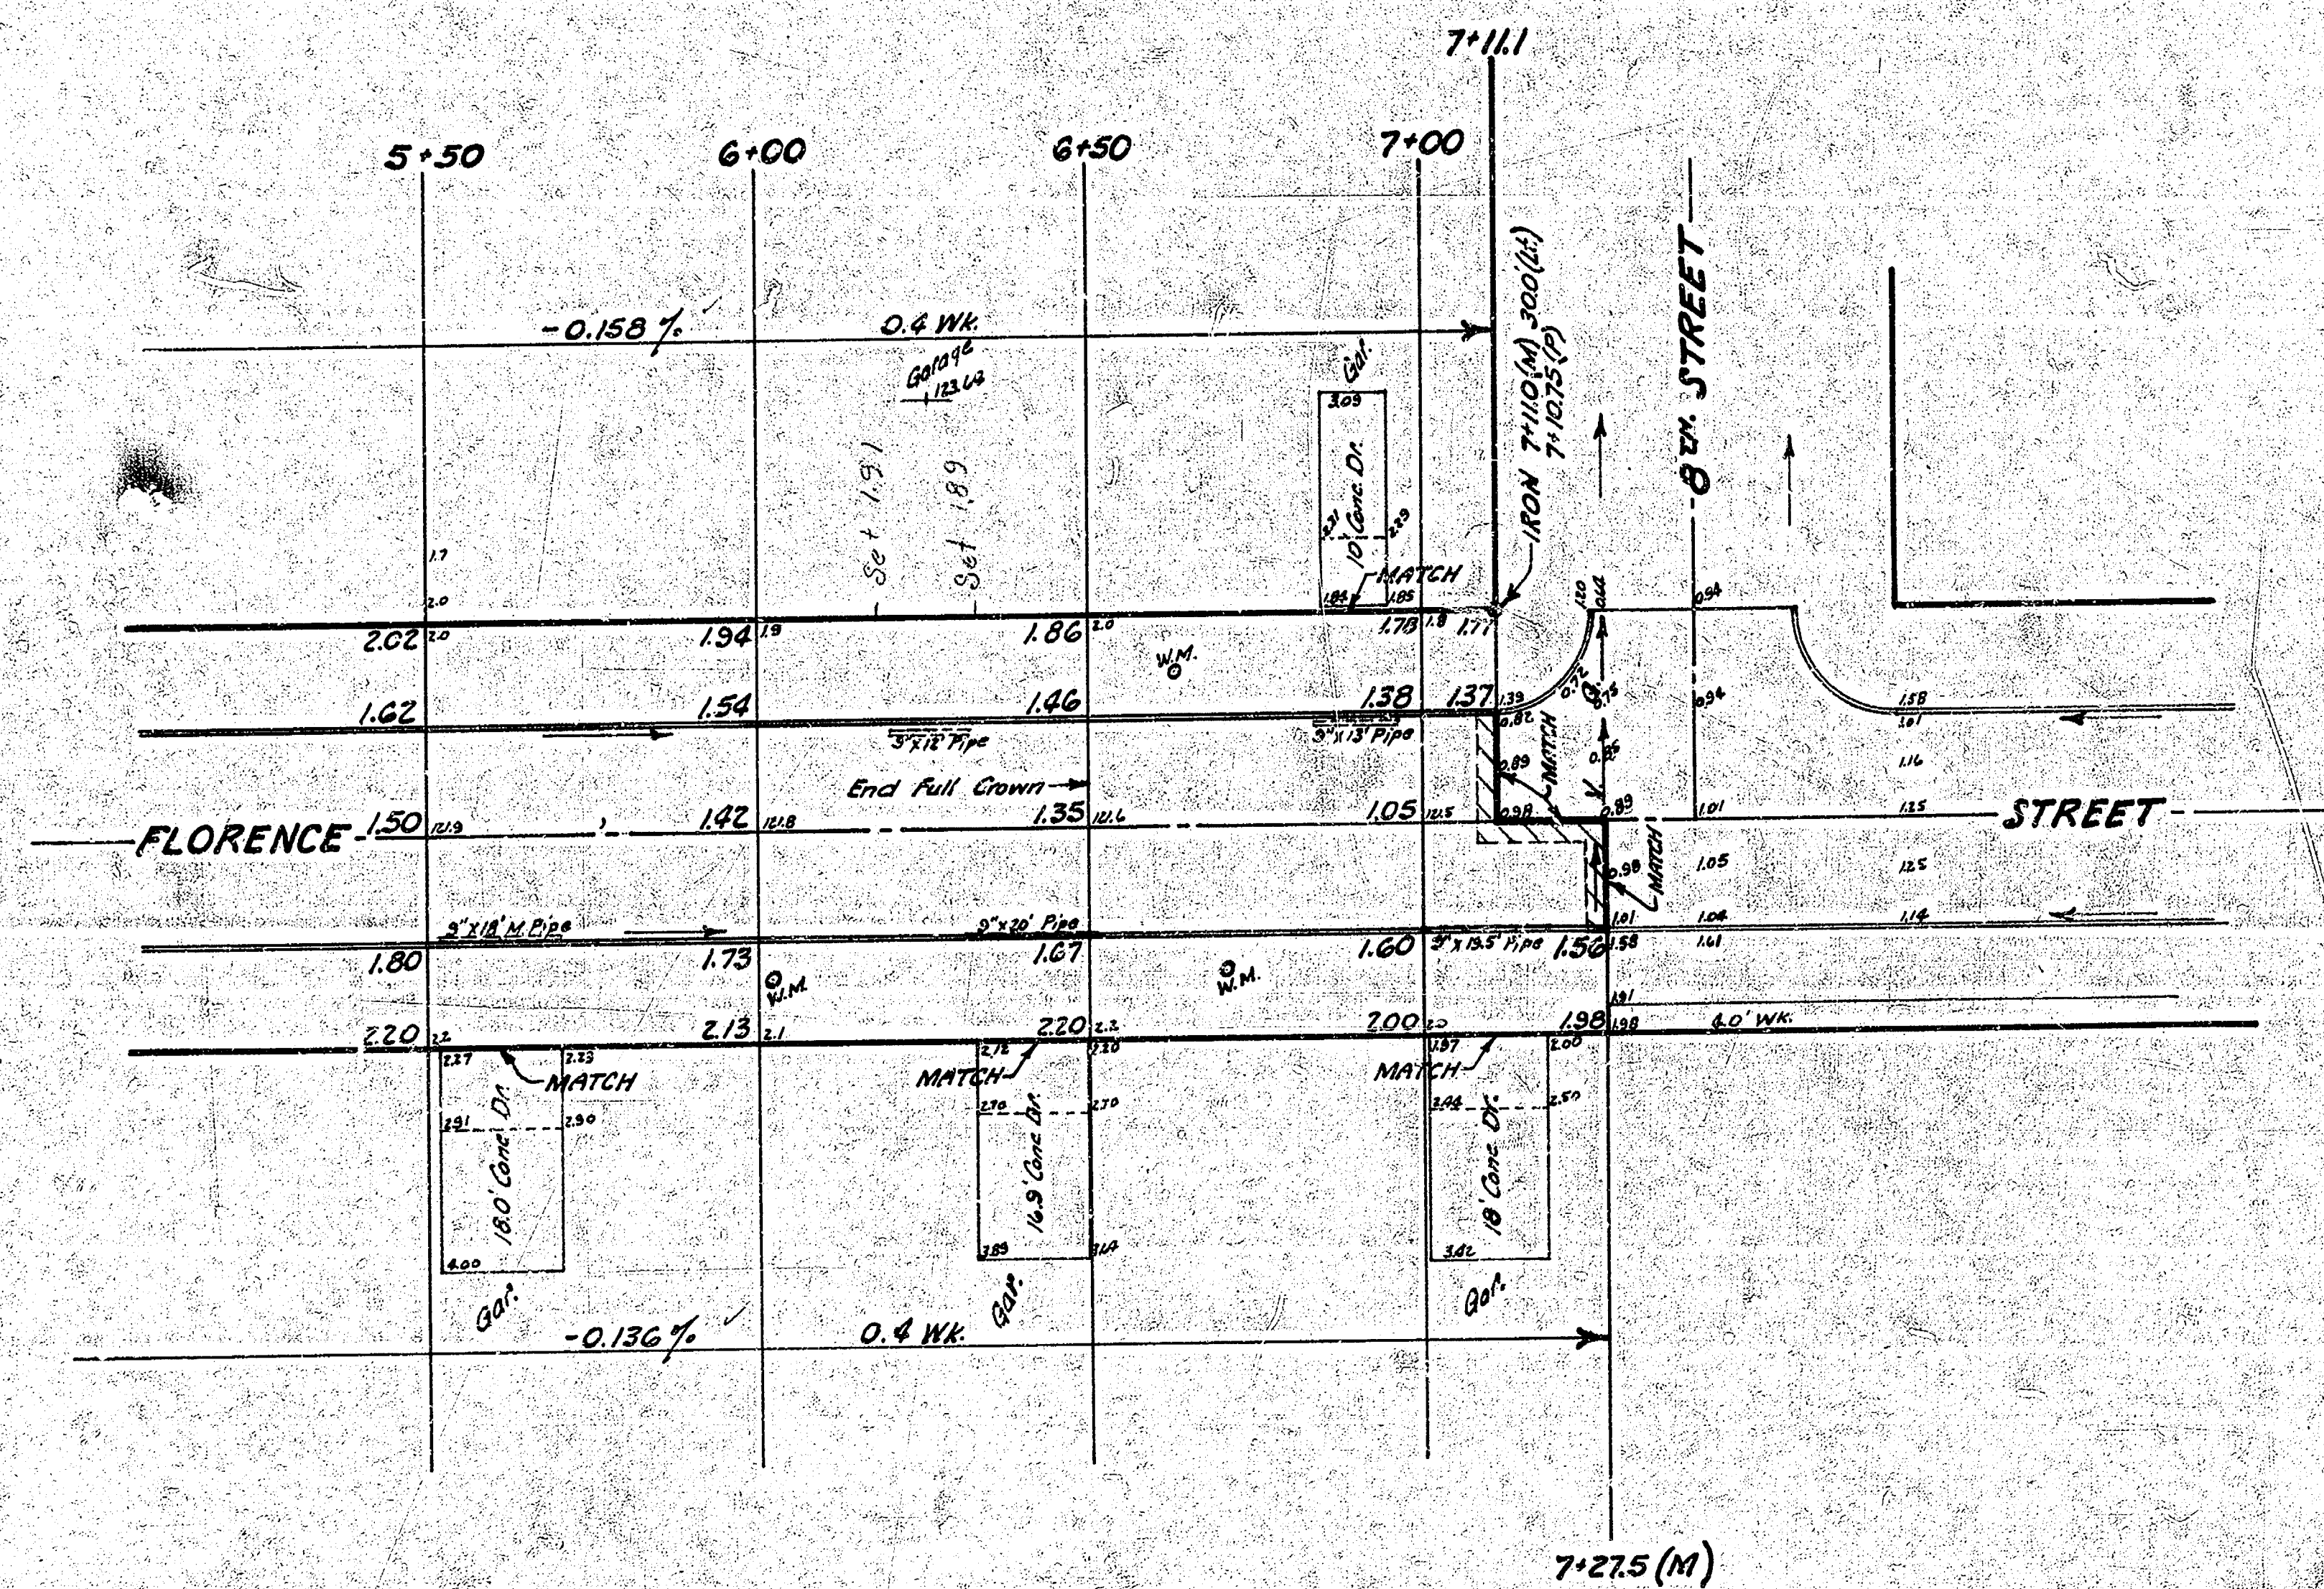

2/3

FLORENCE STREET from N.L. Murdock
to S.L. Lot 5, Blk. 2, Galveston 18' Adv'n.
C.14-1