


B. M. 7.60 P. in Pls. N. co Partia N. Del Mar.
 B. M. 95.14 N. E. cor. Conc. Rd No 3415 Laura.
 B. M. 93.28 SE Cor. Conc. Rd No 252 Fortuna.
 Chain E. on N. R.


SCALE 1"=20'

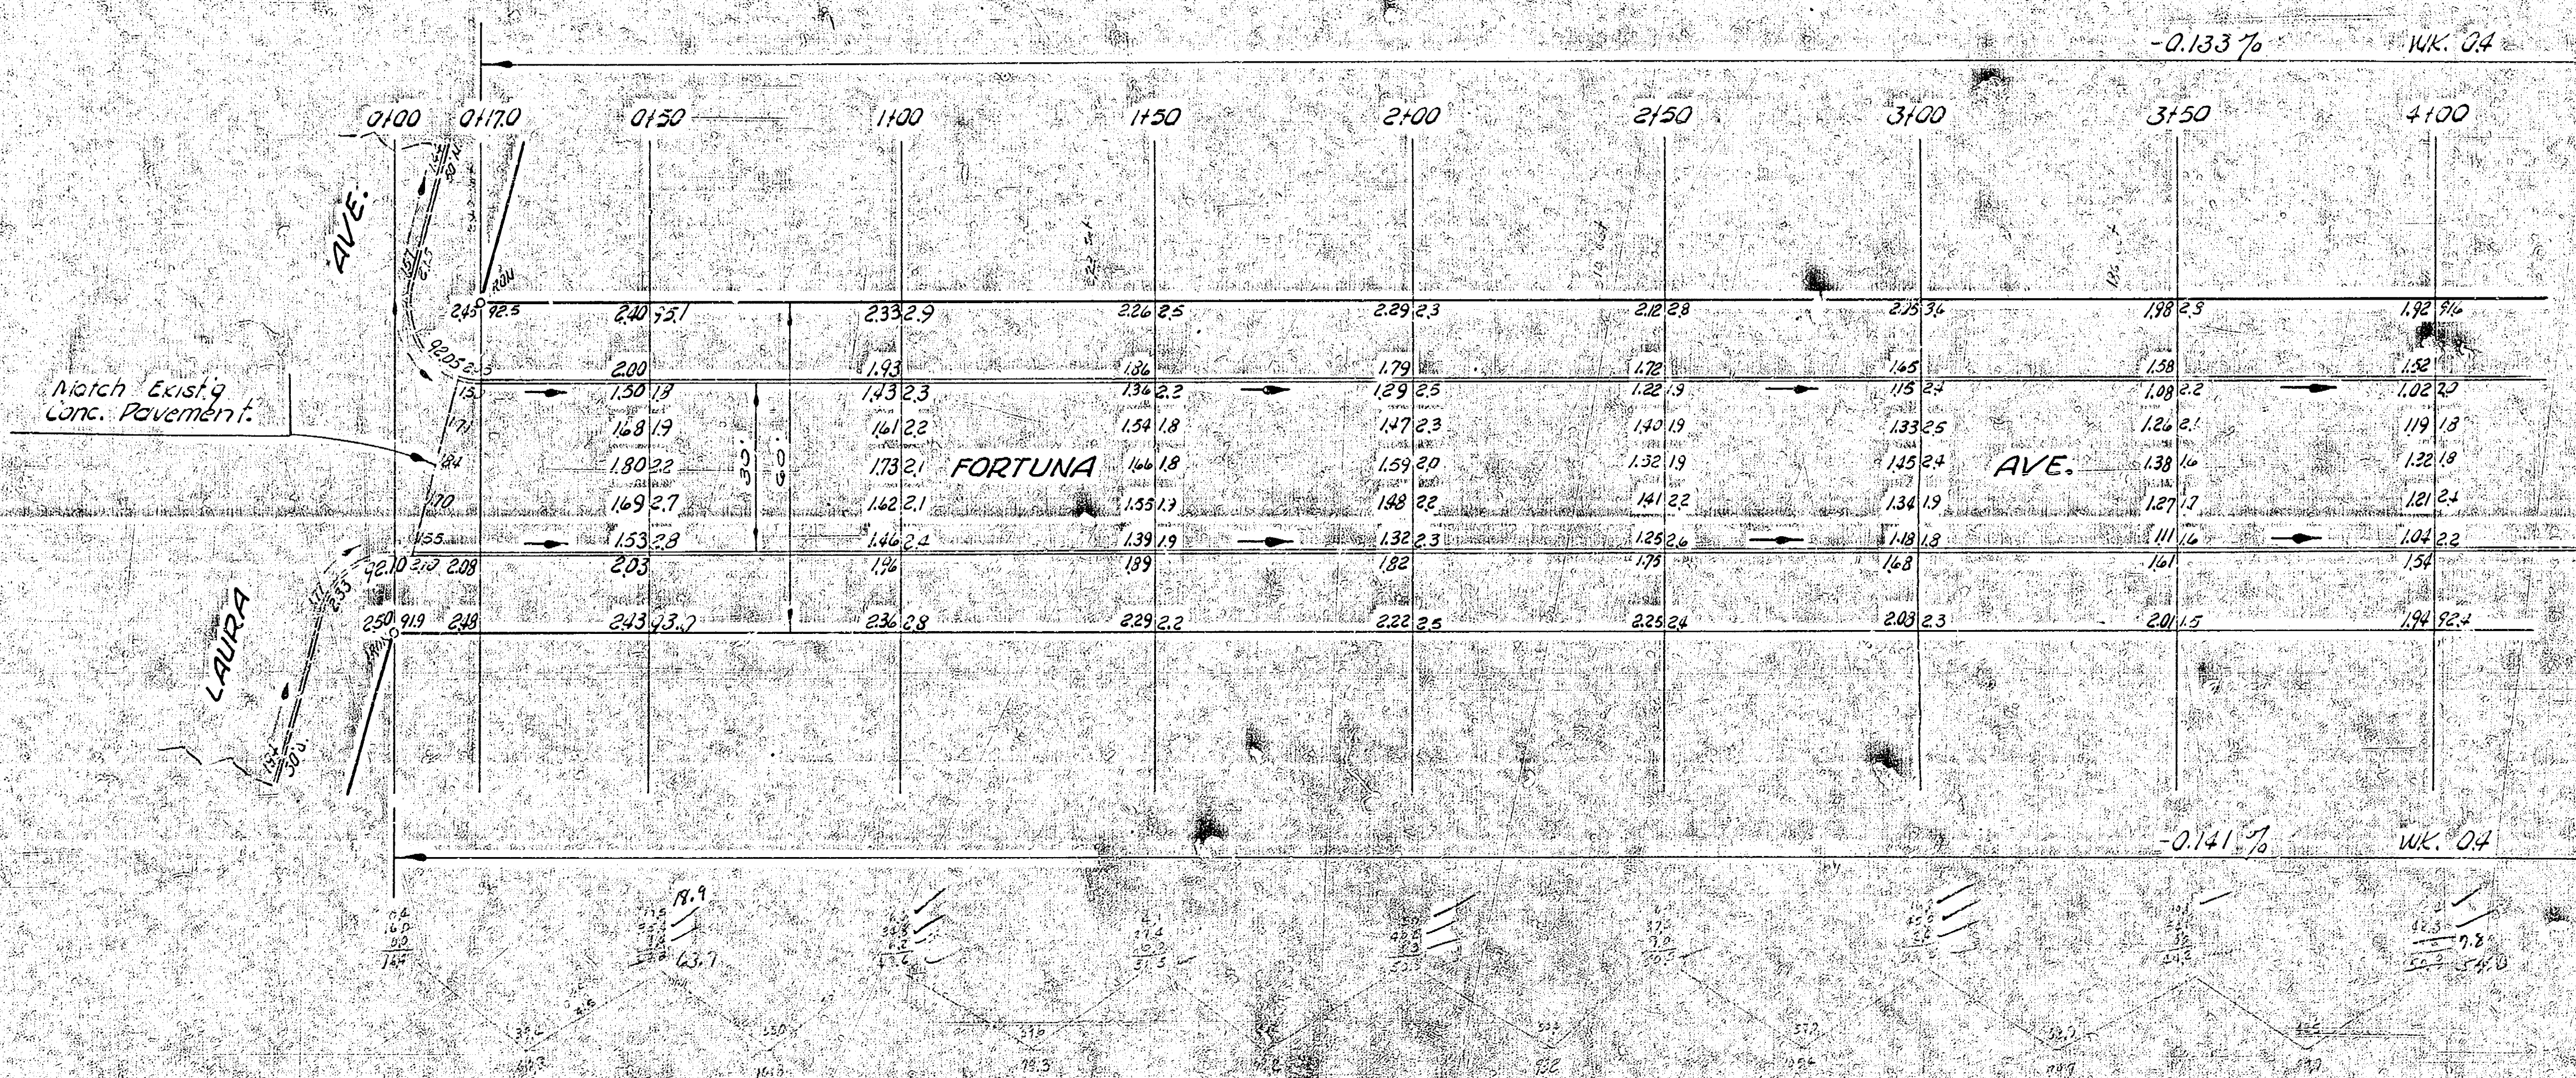

Survey
 M. C. B. S. 23
 Plan
 E. C. W.
 Checked
 J. C.

FORTUNA AVE.
 EL LAURA TO WL PATTIE
 30' CONC. & CB.
 CITY OF WICHITA, KANSAS
 B. E. SMITH CITY ENGINEER
 OCT. 1957 PROJ. NO. C14-147

GRAD. POT-HOLES
 ELEVATION
 CITY
 PROJ.
 C. H.
 PROJ.
 C. H.
 PROJ.

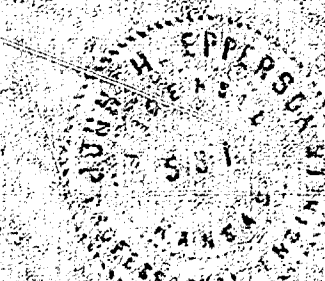

B. M. 93.28 SE Cor. Cuna Pa. rd. 1252 Fortuna.

Chain is on U. R.

SCALE 1"=20'

