


B. M. 7.60 P. in Pls. N. co Partia N. Del Mar.
 B. M. 95.14 N. E. cor. Conc. Rd No 3415 Laura.
 B. M. 93.28 SE Cor. Conc. Rd No 252 Fortuna.
 Chain E. on N. 12.


SCALE 1"=20'

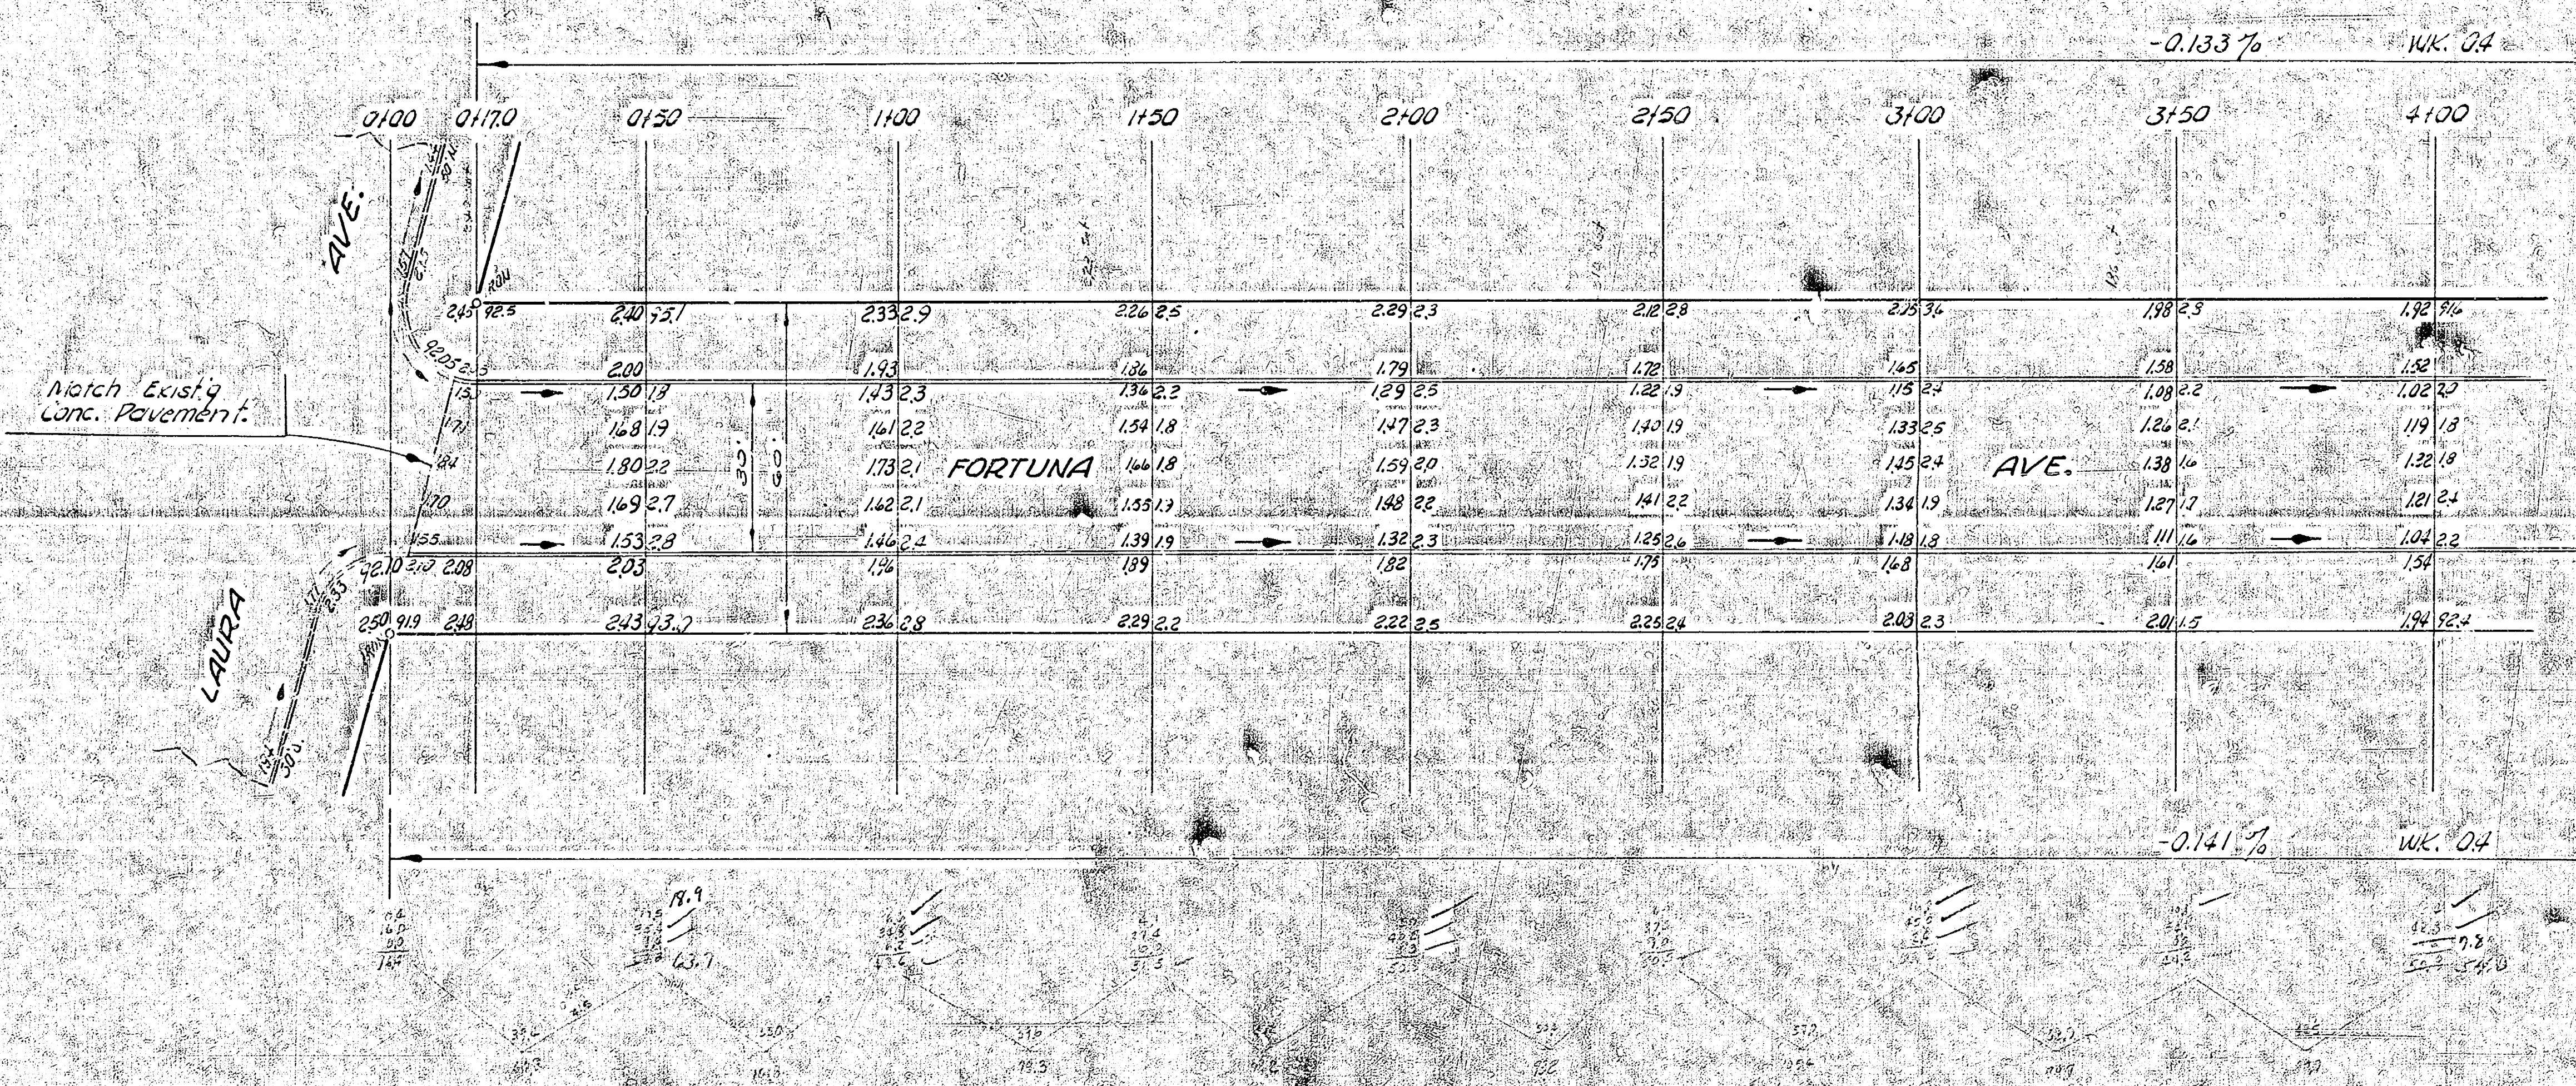

Survey
 M. C. B. S. 23
 Plan
 E. C. W.
 Checked
 J. C.

FORTUNA AVE.
 EL LAURA TO WL PATTIE
 30' CONC. & CB.
 CITY OF WICHITA, KANSAS
 B. E. SMITH CITY ENGINEER
 OCT. 1957 PROJ. NO. C14-147


GRAD. POTENTIAL
 CITY OF WICHITA
 PROJ. NO. C14-147
 1957

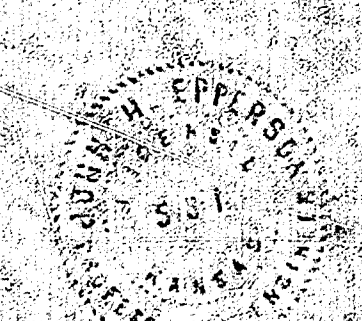

B. M. 93.28 SE Cor. Cuna. Pa. rd. 1252 Fortuna.

Chain is on U. R.

SCALE 1"=20'

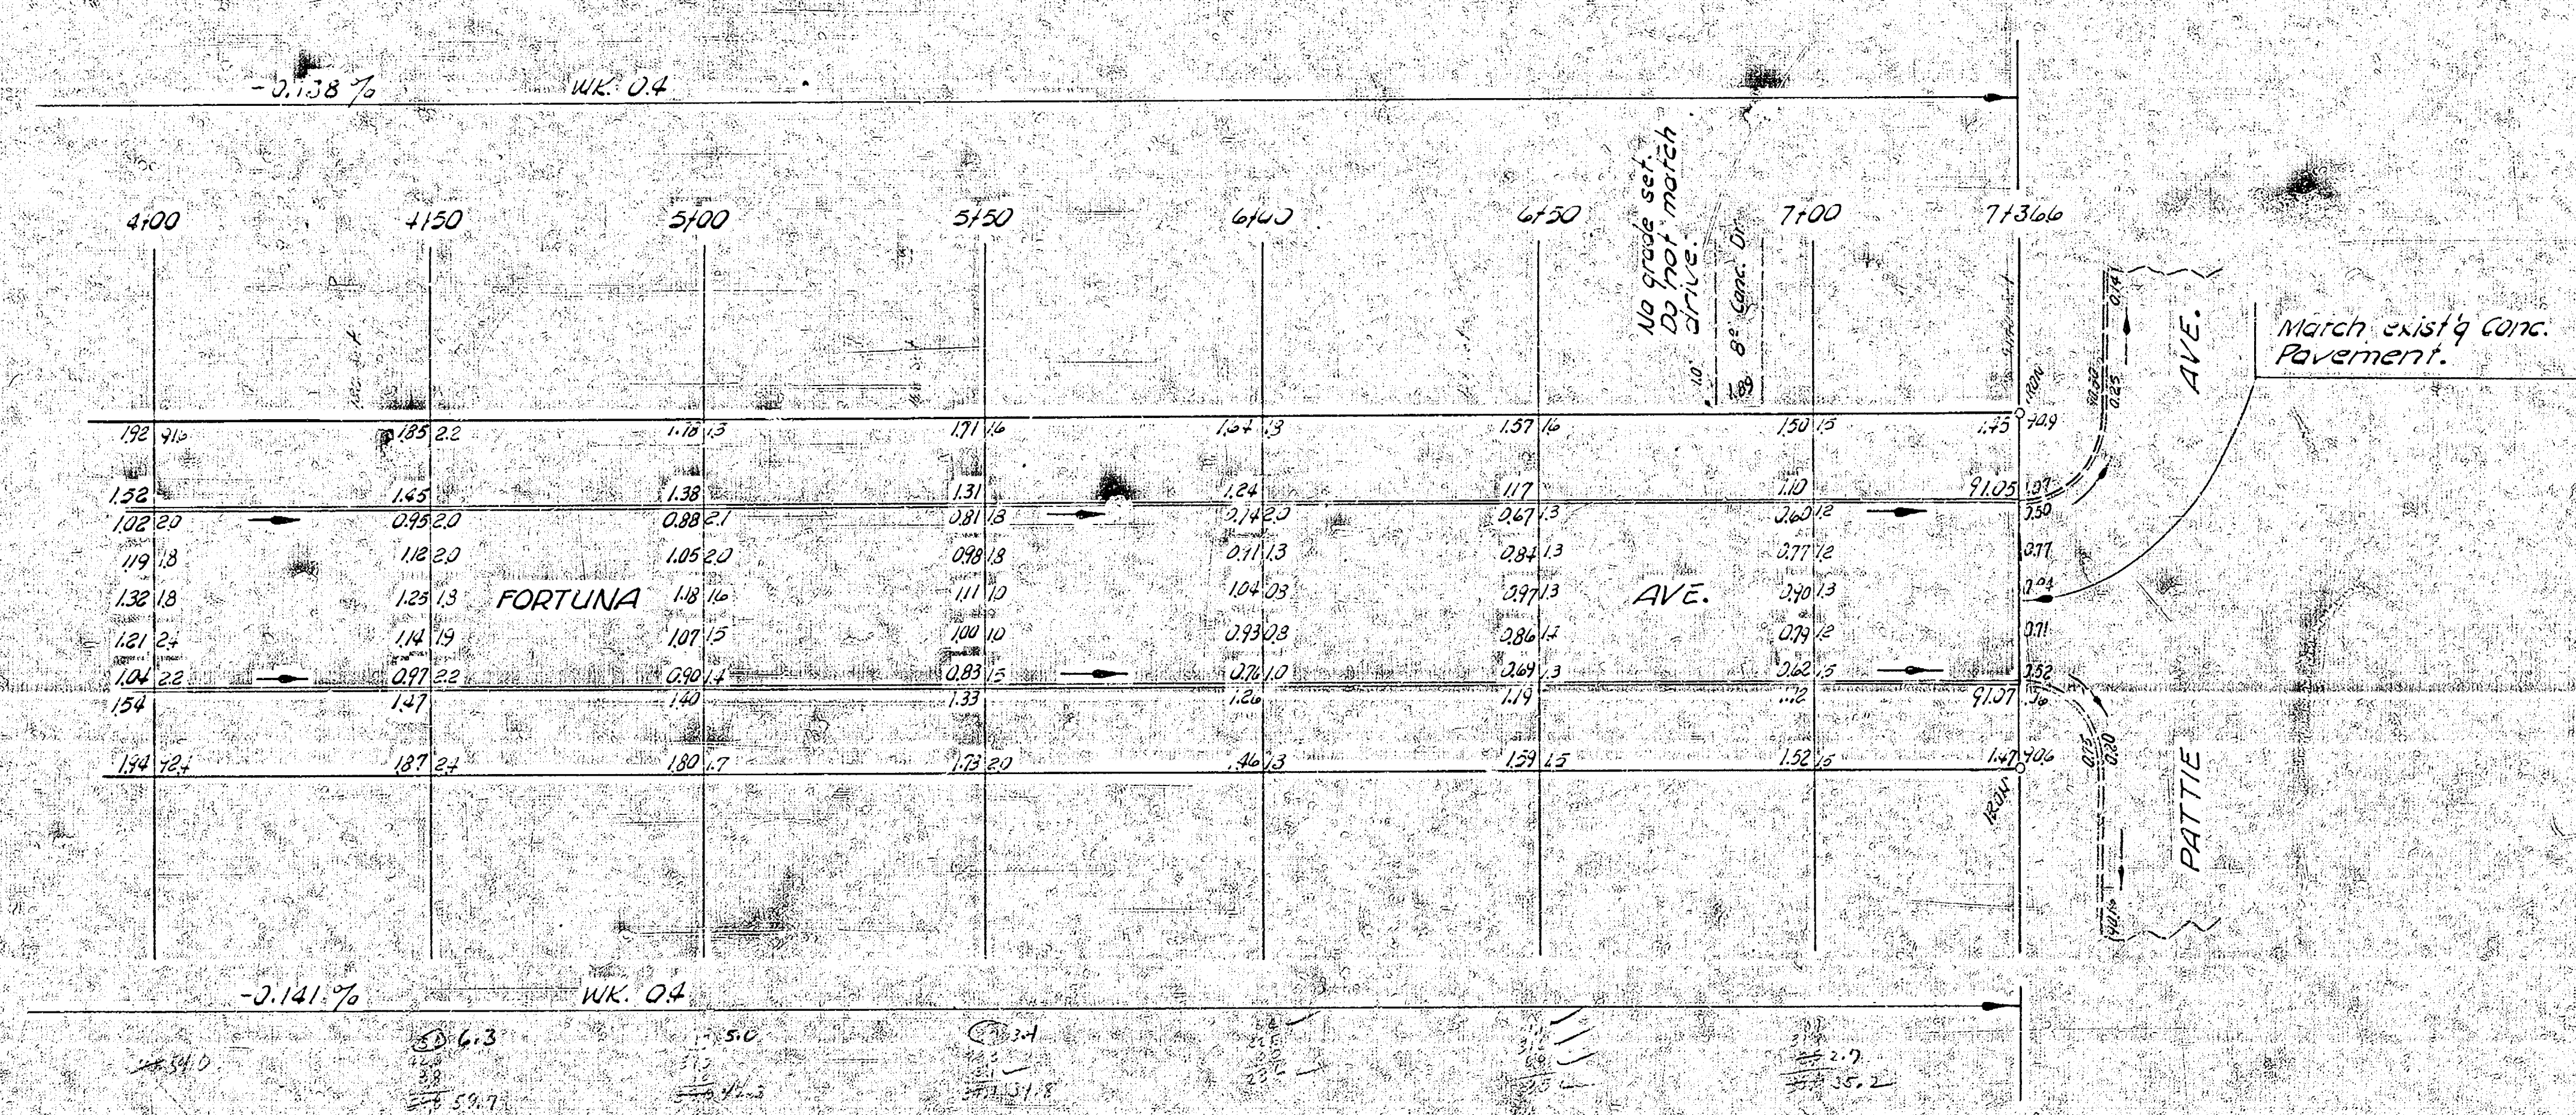

FORTUNA AVE.

PROJ. NO. C-4-147