




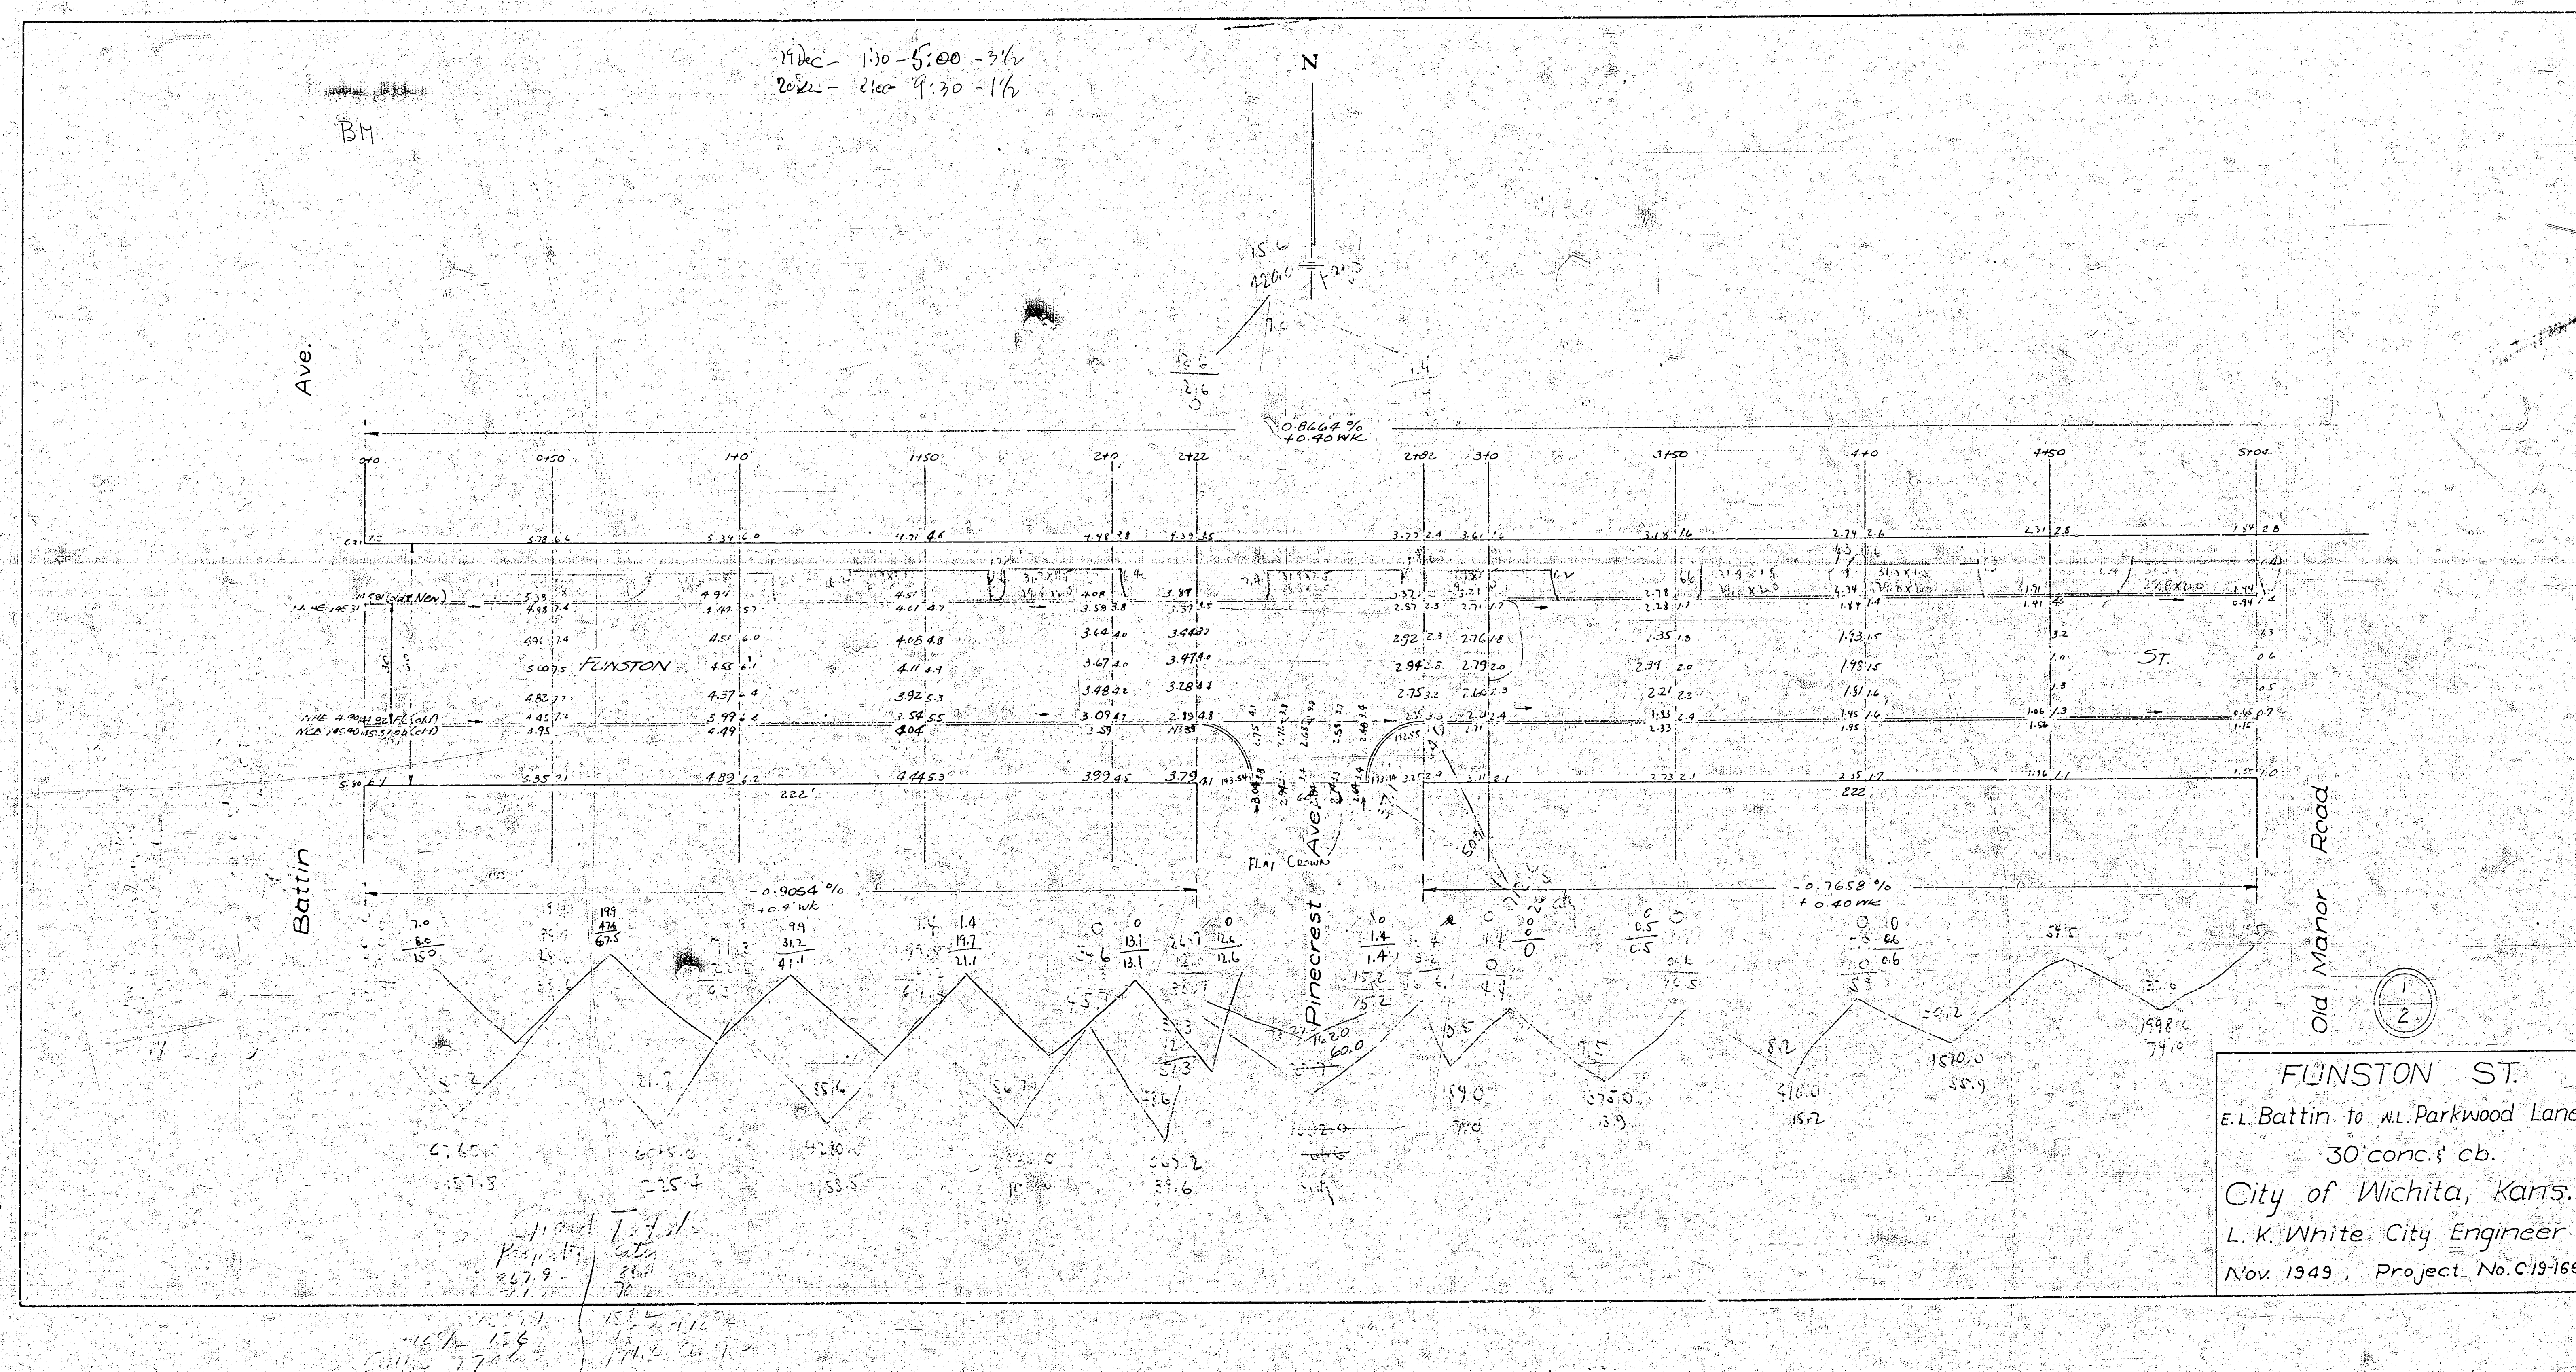

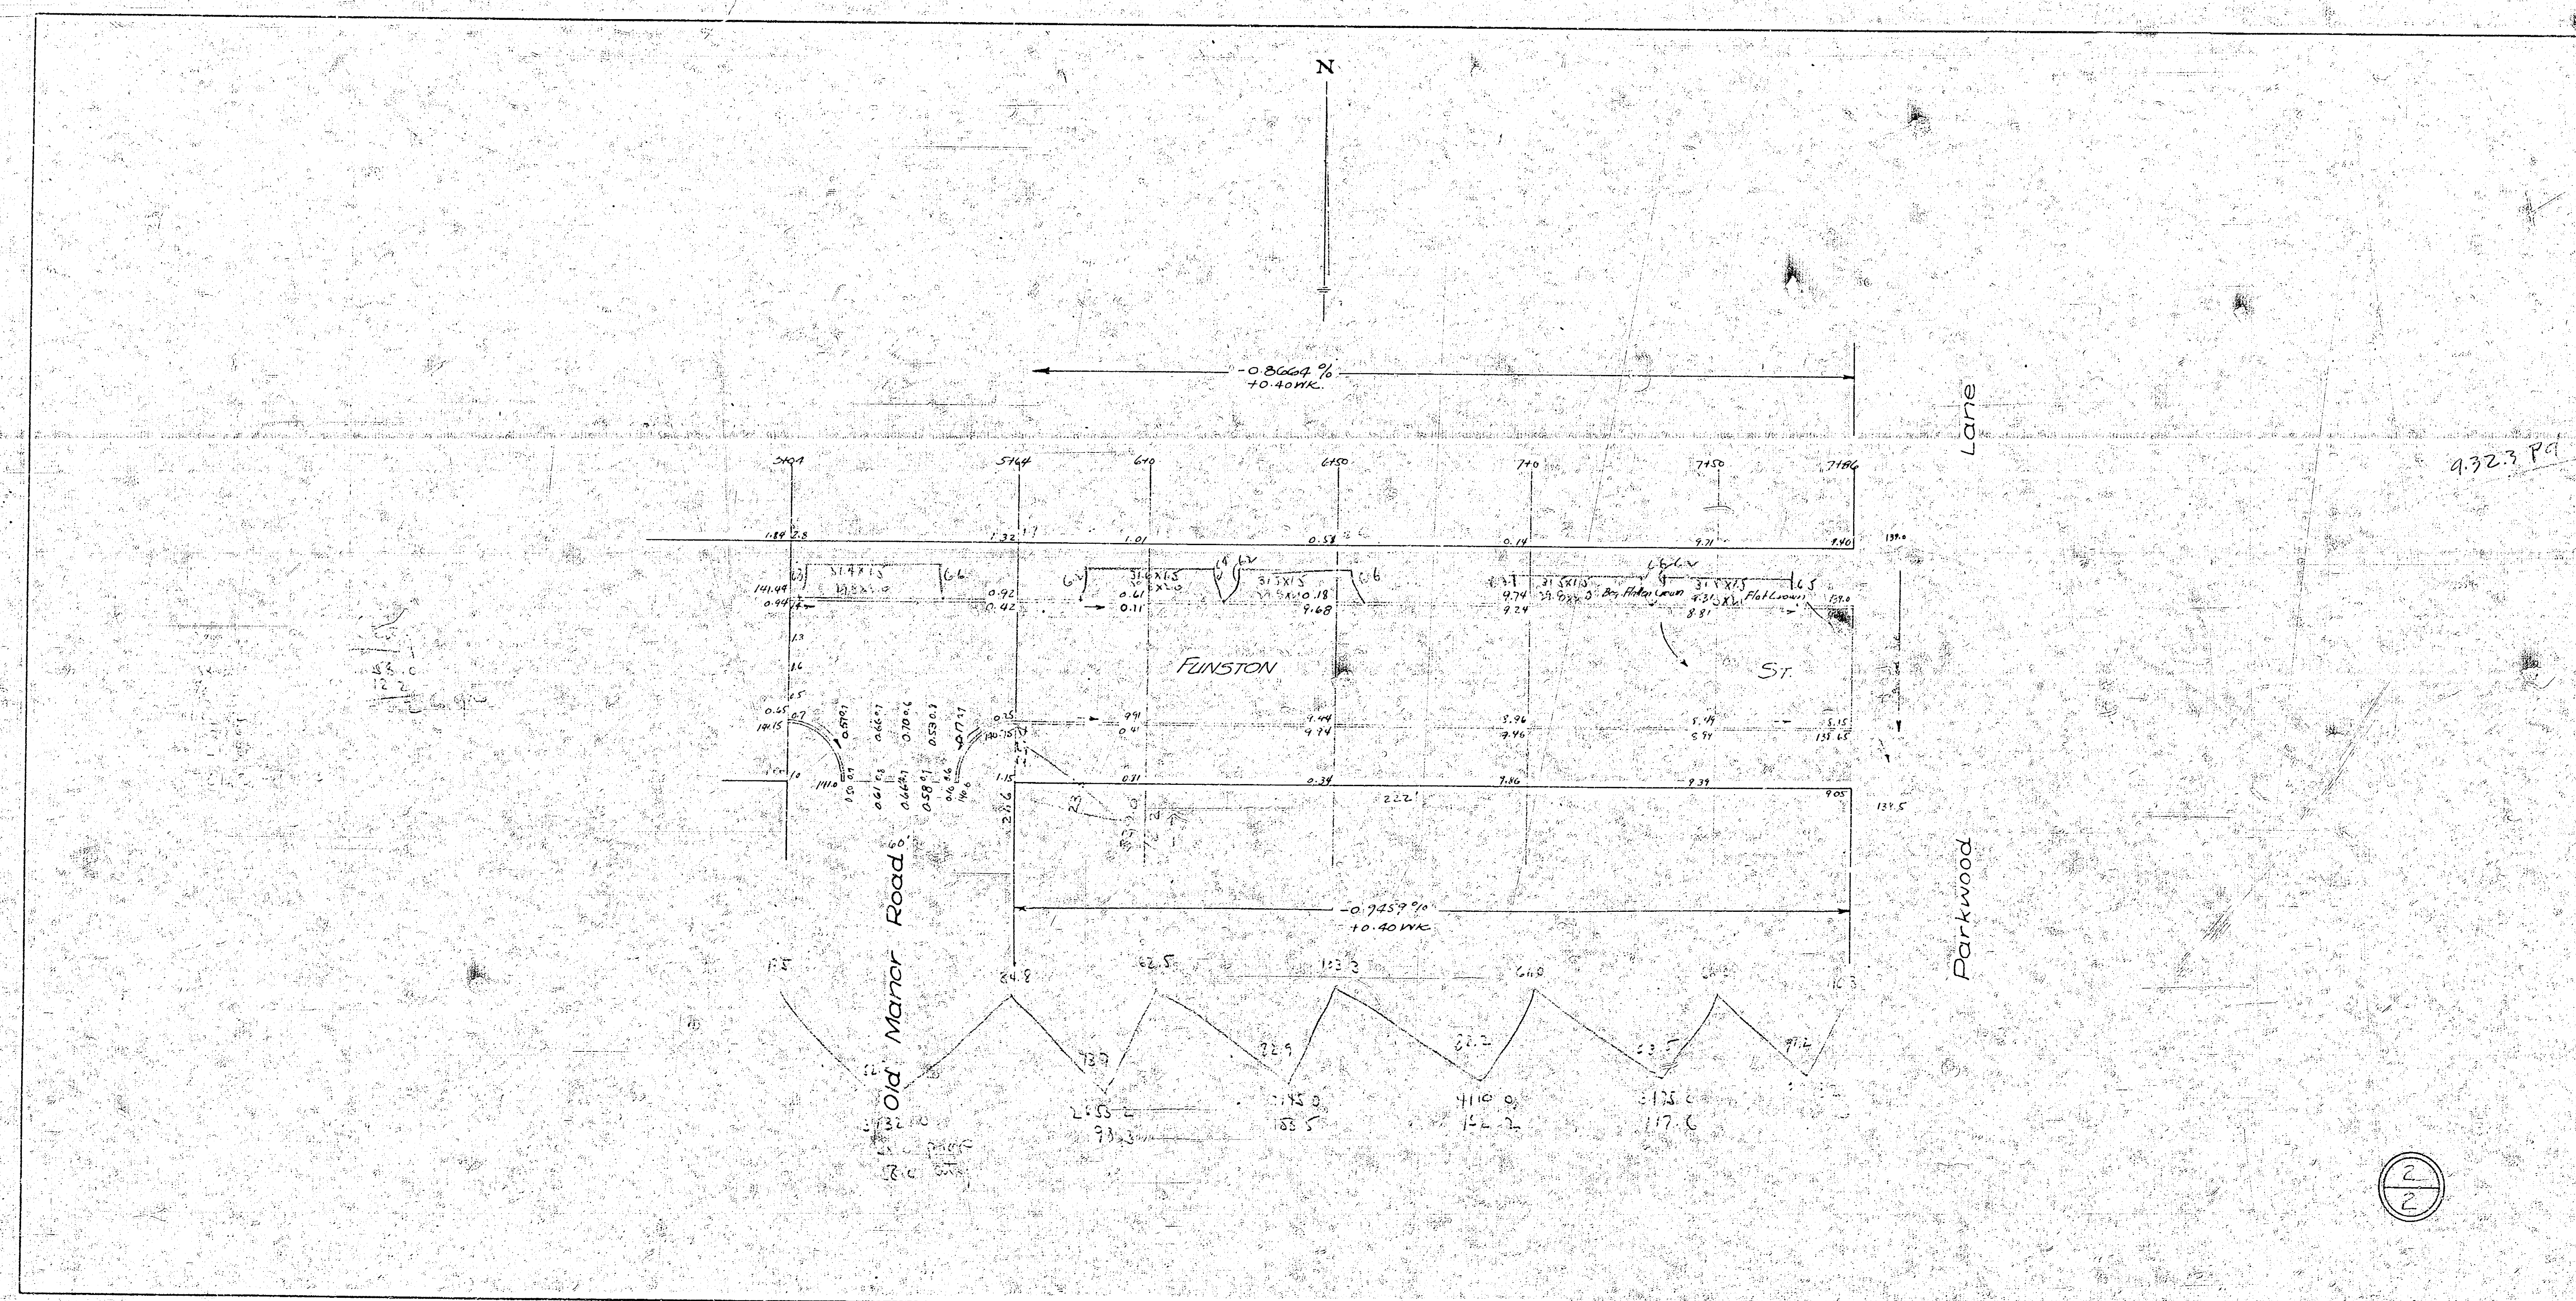

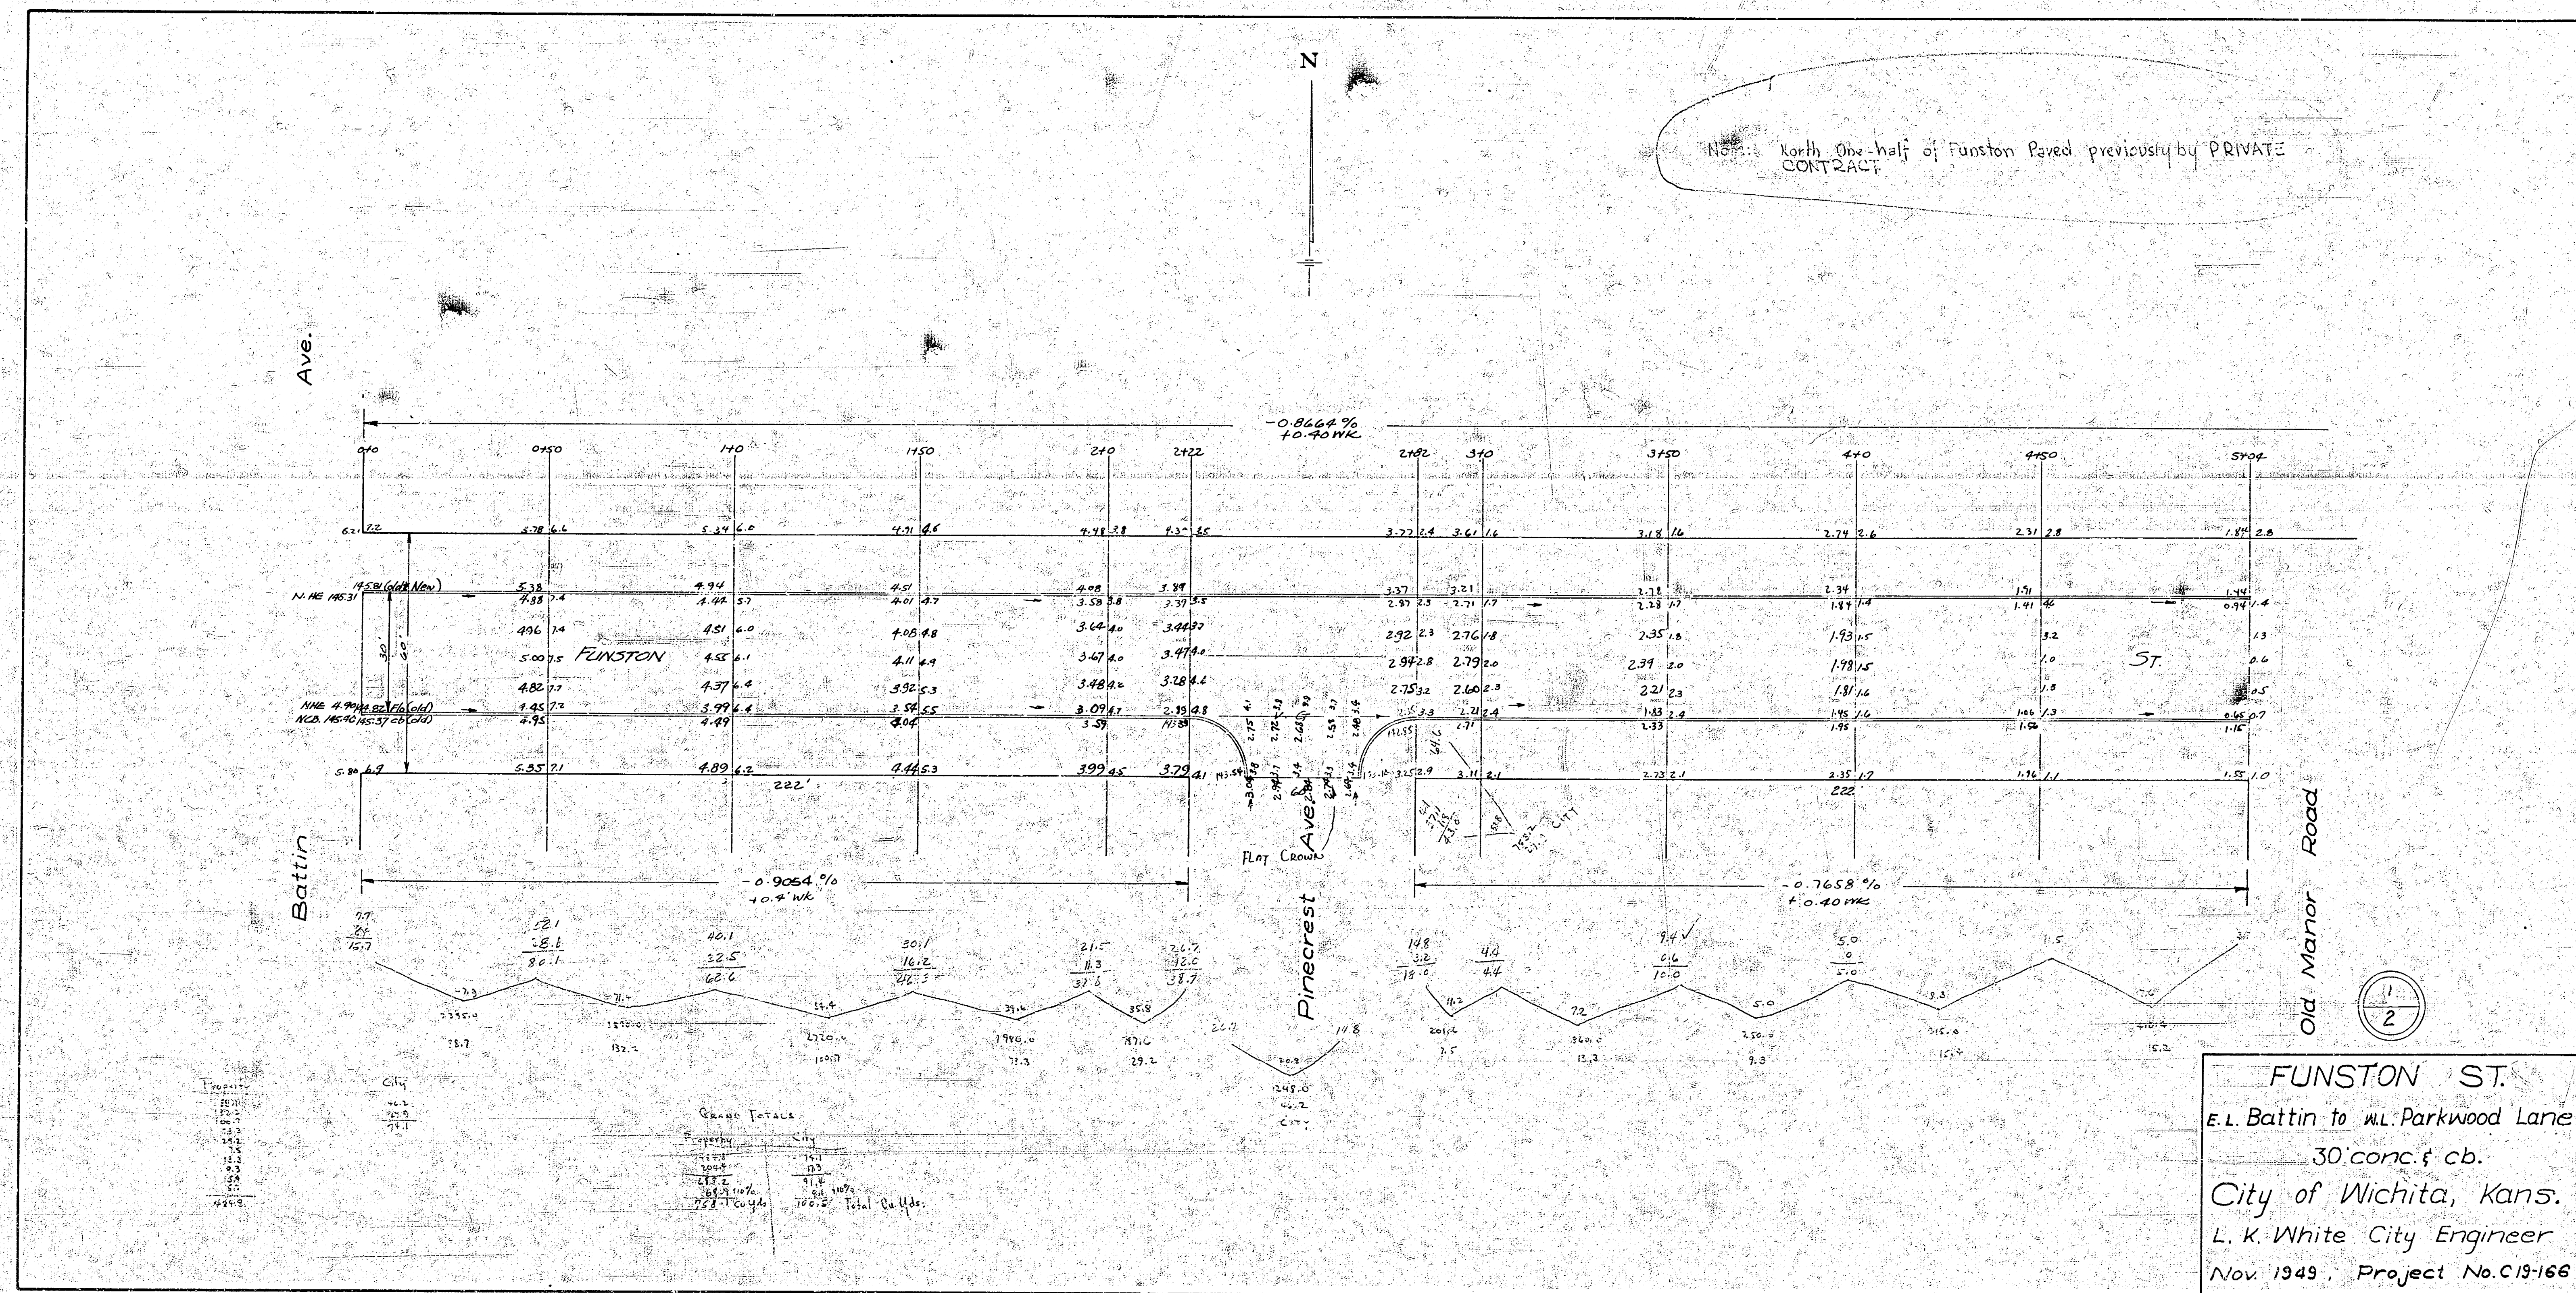

FUNSTON ST.
E.I. Battin to W.L. Parkwood Lane
30' conc. & cb.
City of Wichita, Kans.
L. K. White City Engineer
Nov. 1949. Project No. C19-166

