B.M. 1048 "T" in Troy Fireplug S.W. cor. Exchange & Funston.

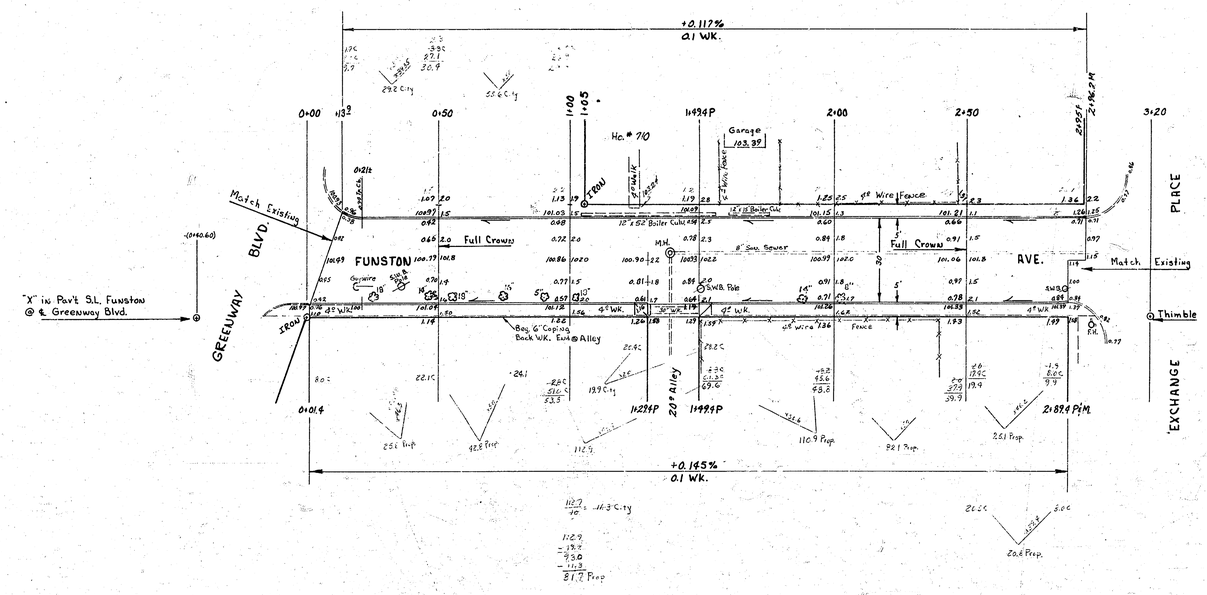

NOTE TO CONTRACTOR & FIELD ENGINEER

Alley & driveway approaches to be ramp type.

Walk along south prop. line to be removed & rebuilt to grade.

EXCAVATION TOTALS

	114.0	Cu. Yds. City Cut	389.2	Cu. Yds. Prop. Cut
+10%	11.6		+10%	38.9
	127.6	Cu. Yds. City Cut	428.1	Cu. Yds. Prop. Cut

FUNSTON AVE.

E.L. GREENWAY to W.L. EXCHANGE

30' CONC. & CB.

CITY OF WICHITA, KANSAS

B.E. SMITH — CITY ENGINEER

DATE: OCT. 1958 — PROJ. NO. C18-140

Survey Mins. 1949 B.S.L. 1947
Pav. Switchard 1806.59
Field Book 77
Checked 77