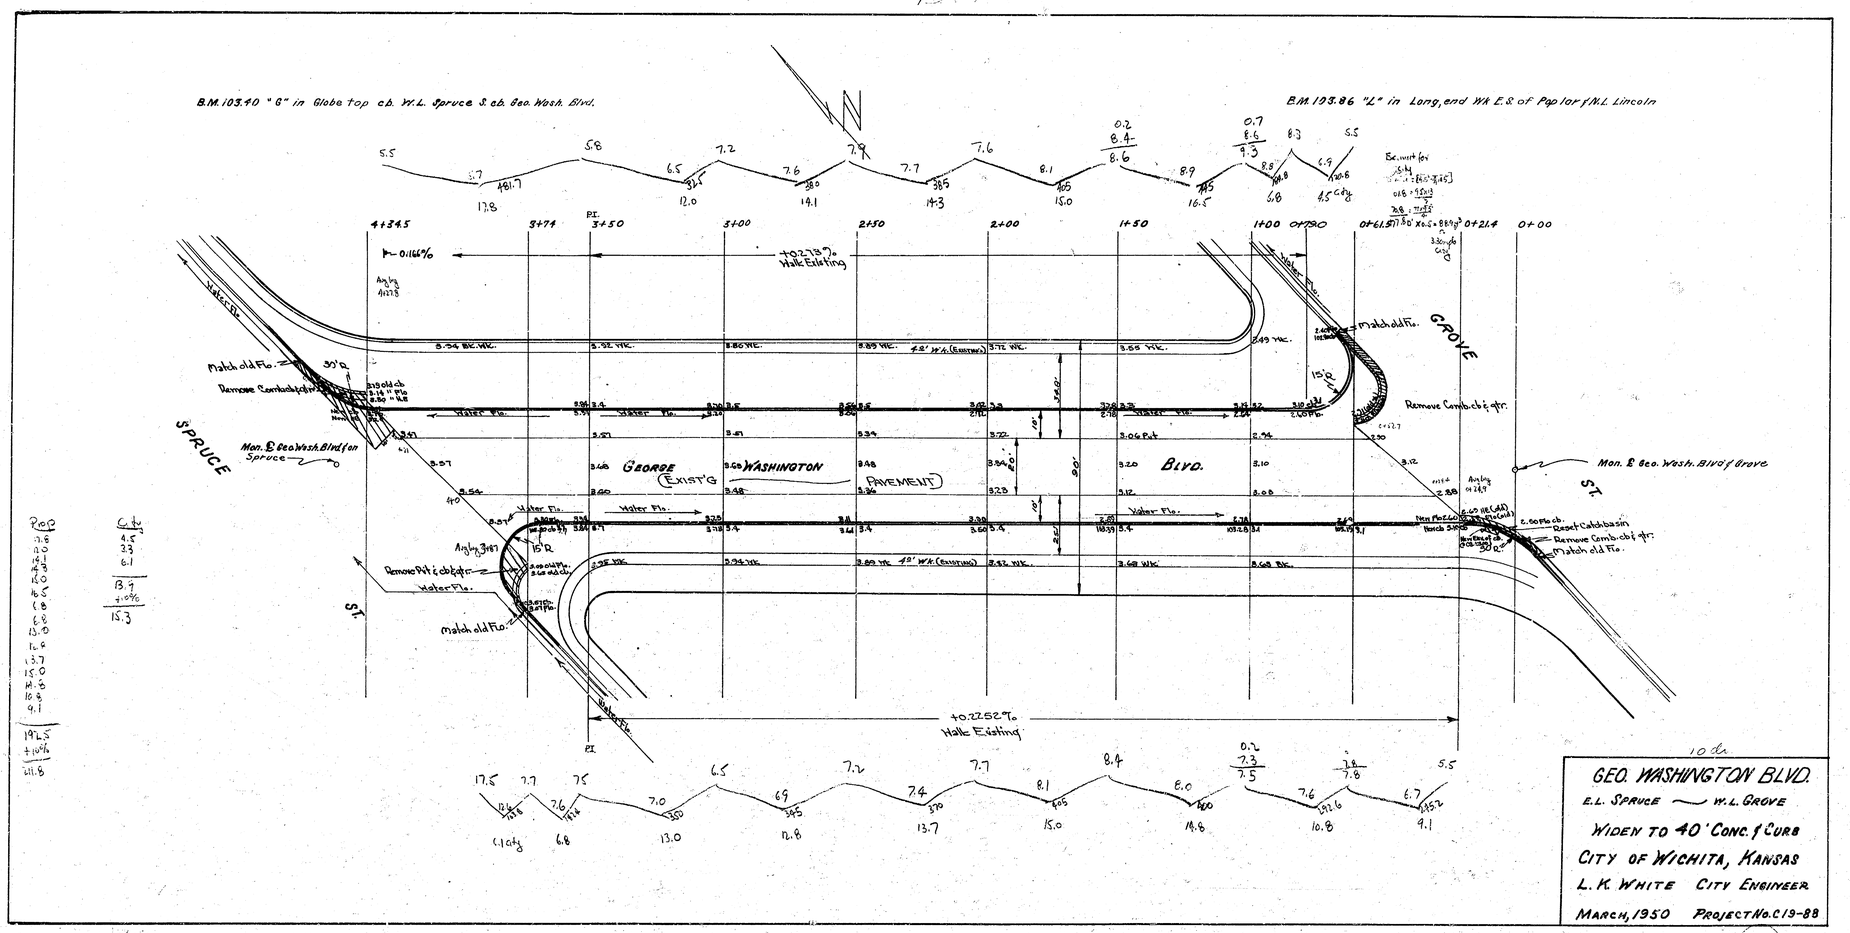

GEO. WASHINGTON BLVD.

E.L. SPRUCE — W.L. GROVE

WIDEN TO 40' CONC. & CURB

CITY OF WICHITA, KANSAS

L. K. WHITE CITY ENGINEER

MARCH, 1950 PROJECT No. C19-88

51