


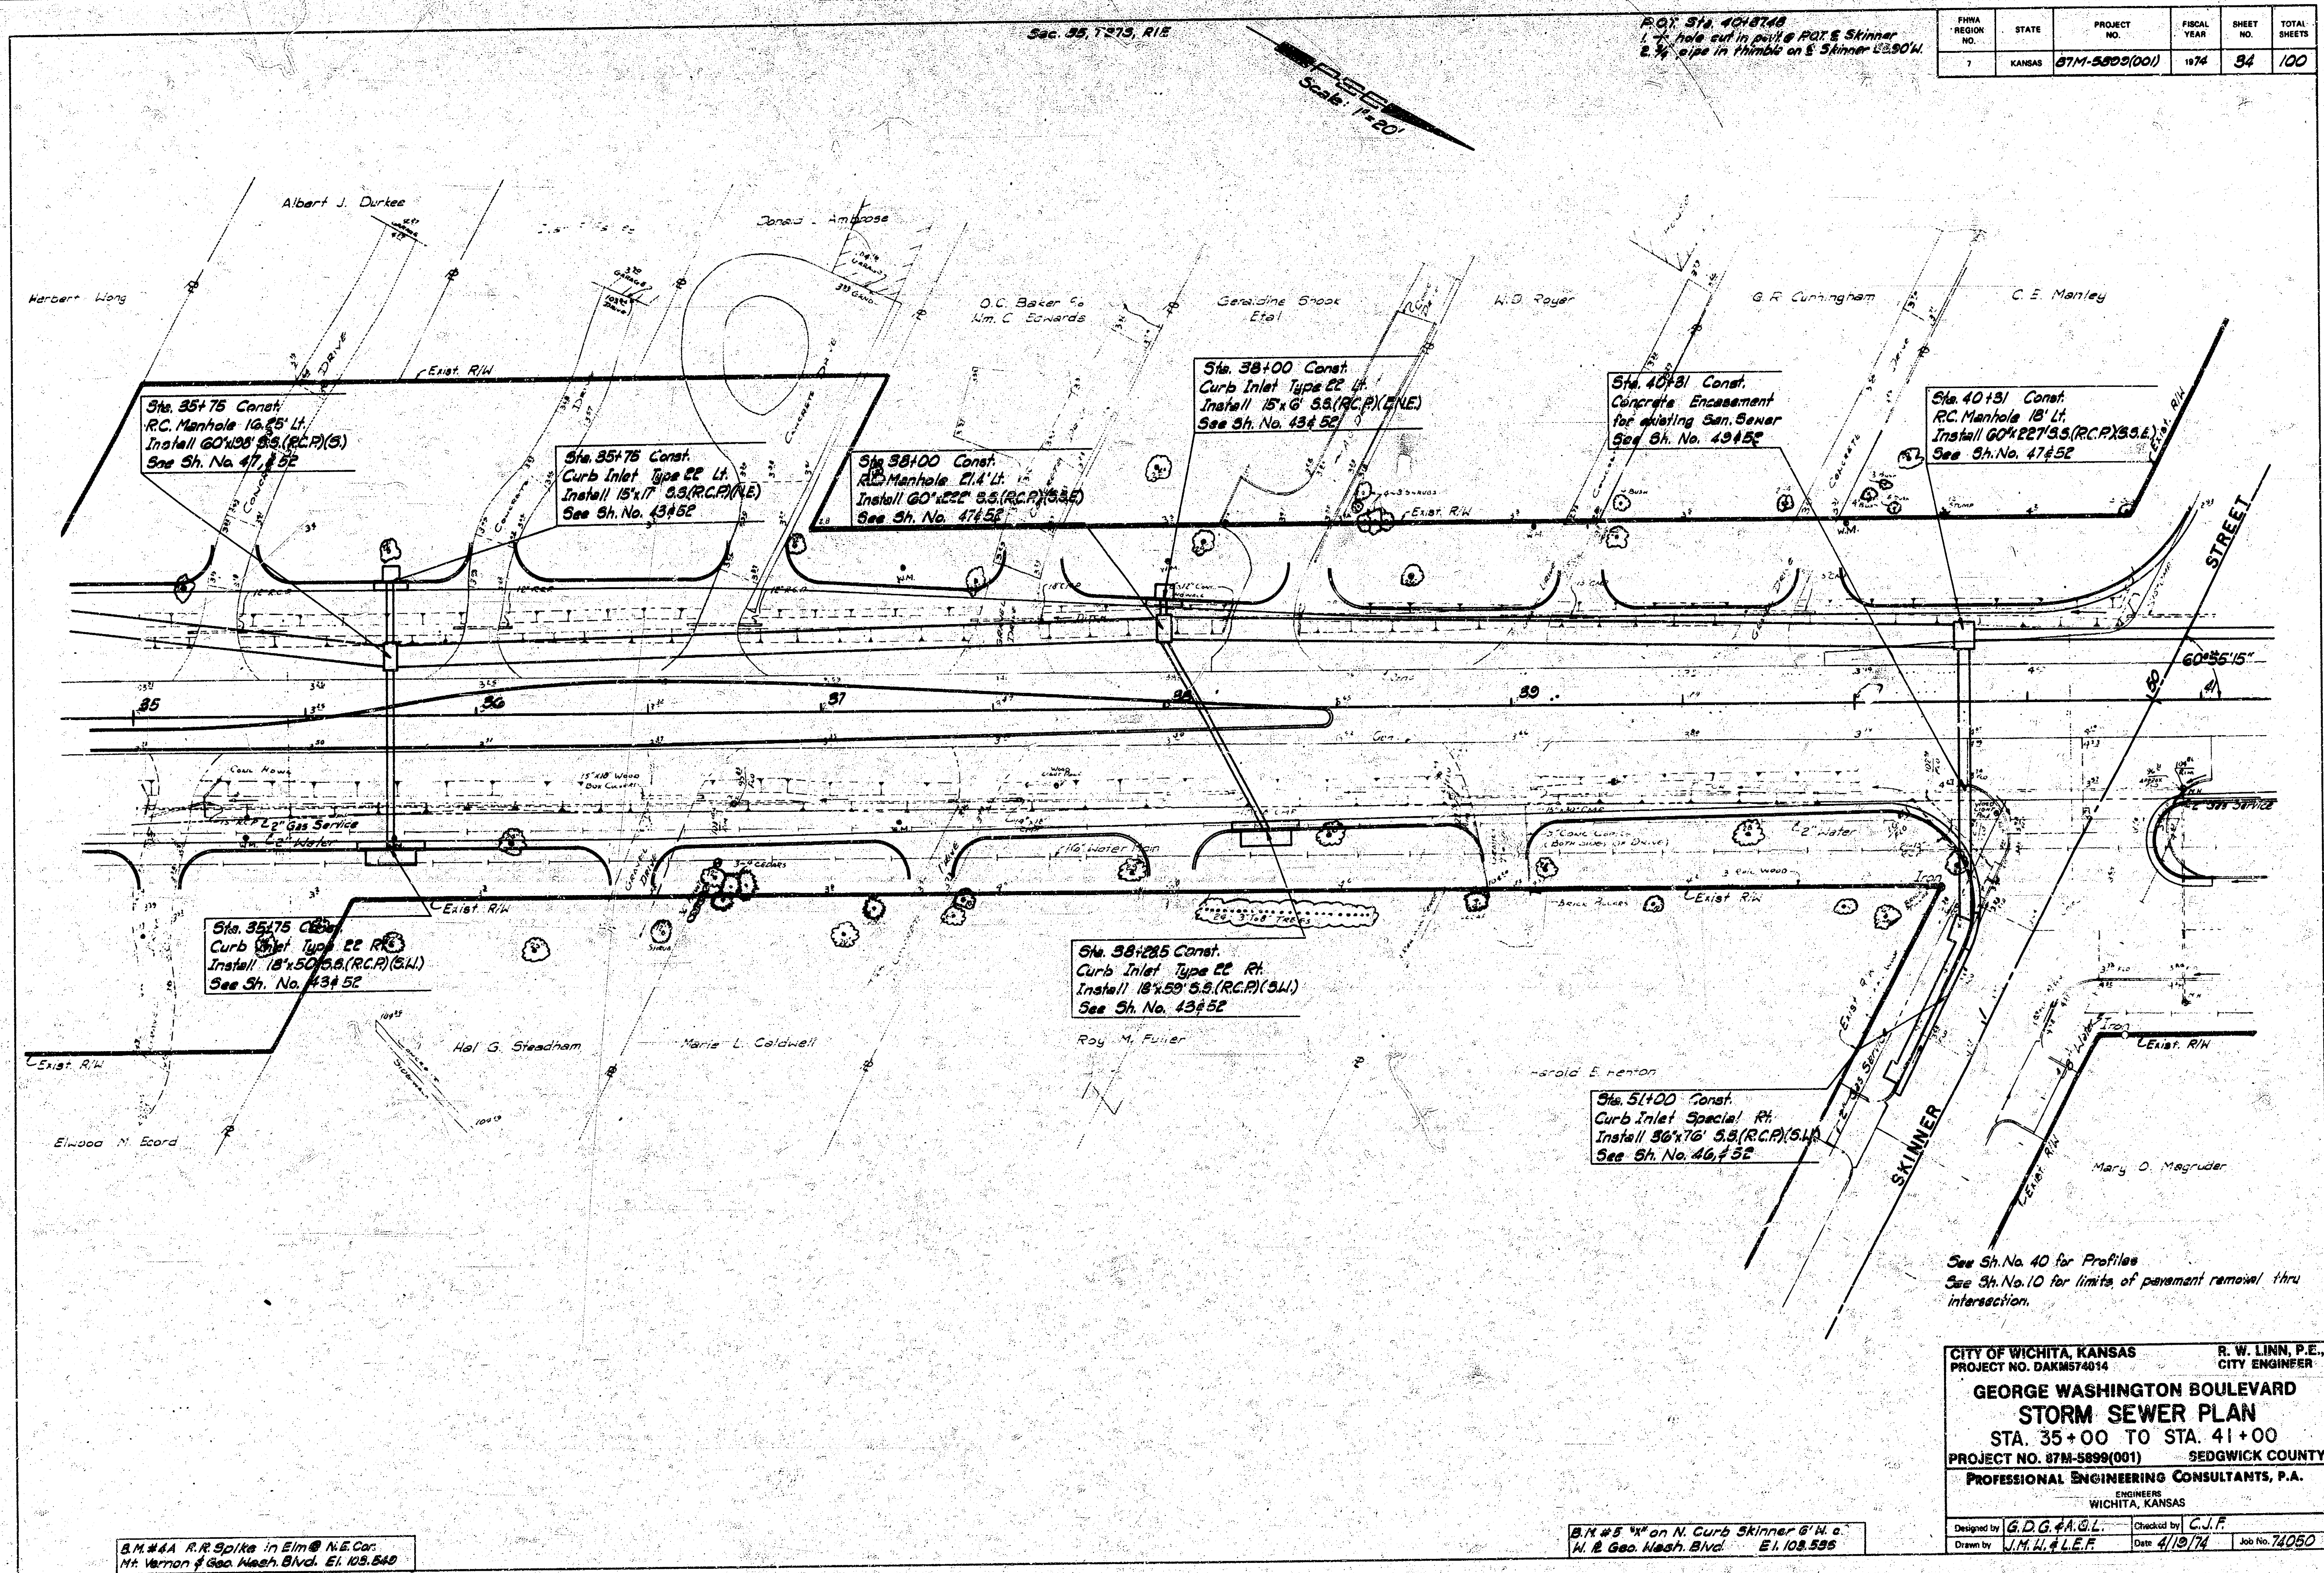

FHWA REGION NO.	STATE	PROJECT NO.	FISCAL YEAR	SHEET NO.	TOTAL SHEETS
7	KANSAS	87M-5899(001)	1974	34	100

CITY OF WICHITA, KANSAS
PROJECT NO. DAKIN574014

R. W. LINN, P.E.
CITY ENGINEER

GEORGE WASHINGTON BOULEVARD
STORM SEWER PLAN
STA. 35+00 TO STA. 41+00
PROJECT NO. 87M-5899(001) SEDGWICK COUNTY

PROFESSIONAL ENGINEERING CONSULTANTS, P.A.
ENGINEERS
WICHITA, KANSAS

Designed by G.D.G.A.G.L.
Checked by C.J.F.
Drawn by J.M.H.L.E.F. Date 4/18/74 Job No. 74050


B.M. #44 R.R. Spike in Elm @ N.E. Cor.
N. Vernon & Geo. Wash. Blvd. E1 103.540


B.M. #5 4" on N. curb Skinner @ N.E.
N. & Geo. Wash. Blvd. E1 103.535

BBB#44

FHWA REGION NO.	STATE	PROJECT NO.	FISCAL YEAR	SHEET NO.	TOTAL SHEETS
7	KANSAS	87 M-5502(001)	1974	32	100

R.O.T. Sta. 23+37.19
1. 4" Iron in pavement
2. Center street light pole 68.0' S.
3. D.M. @ N.W. cor. Balliere &
George Wash. Drive 36.68' S.W.
4. Back curb E. side George Wash.
Drive 90° to E 49.36' N.S.W.

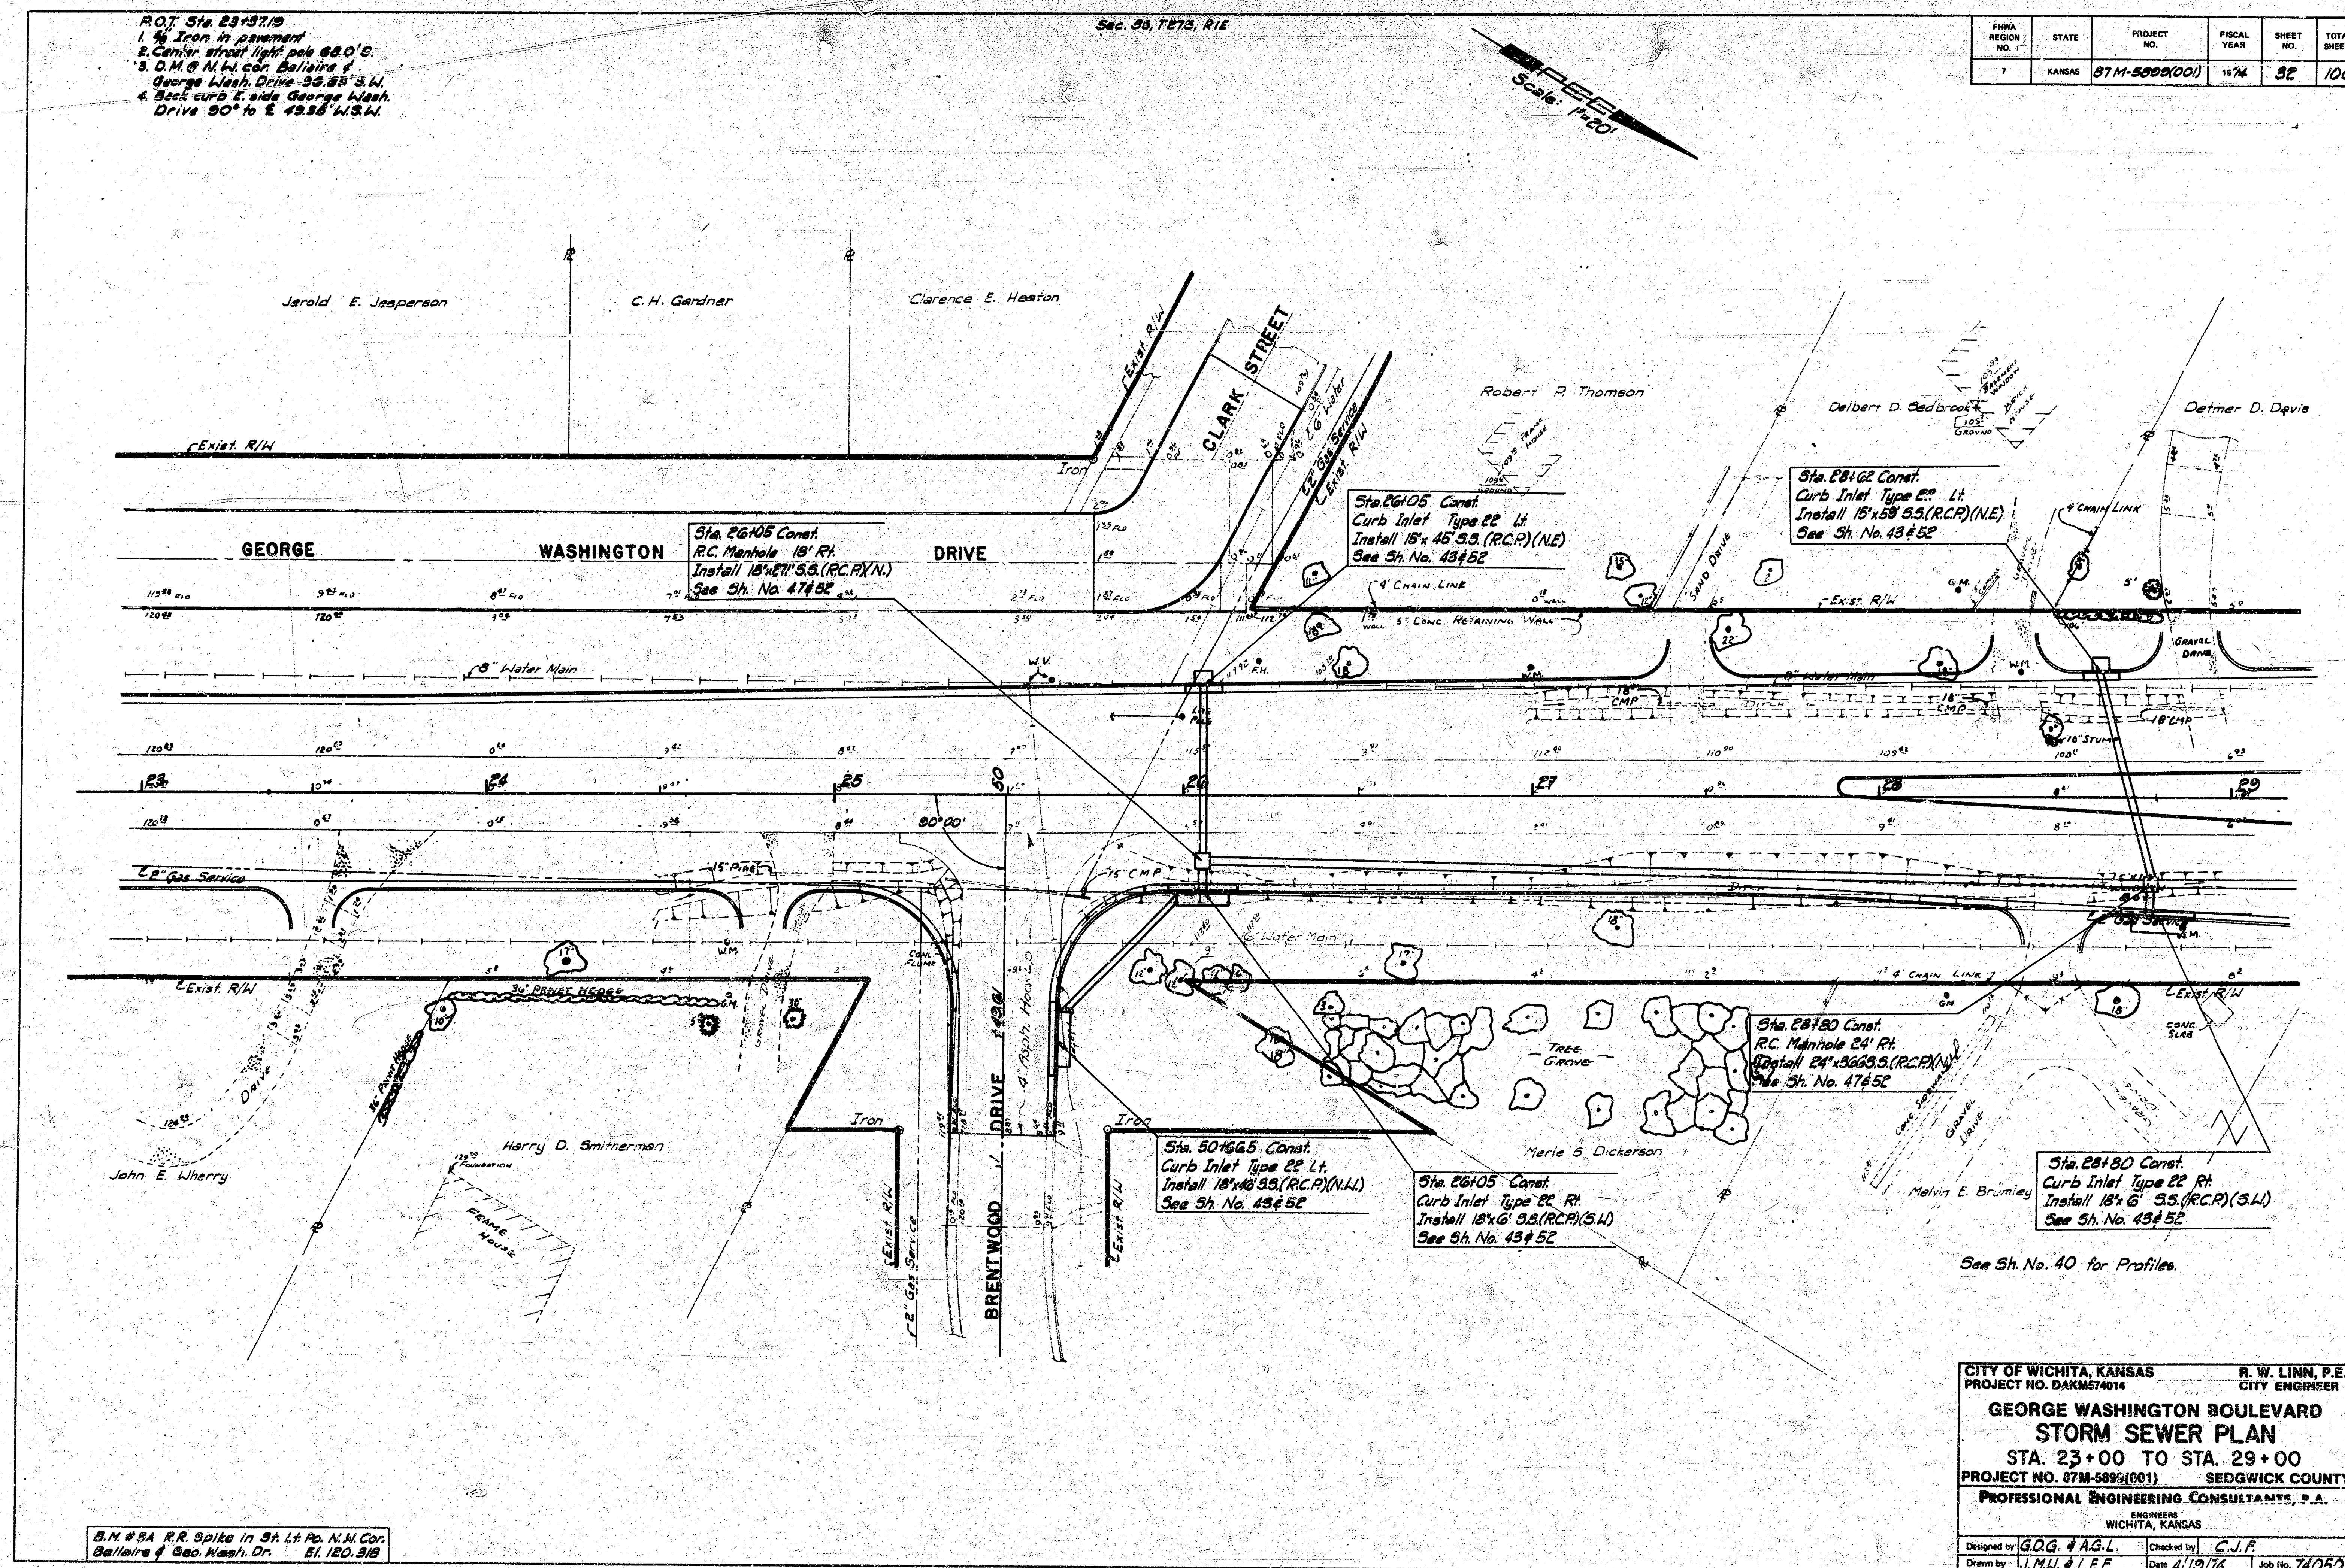

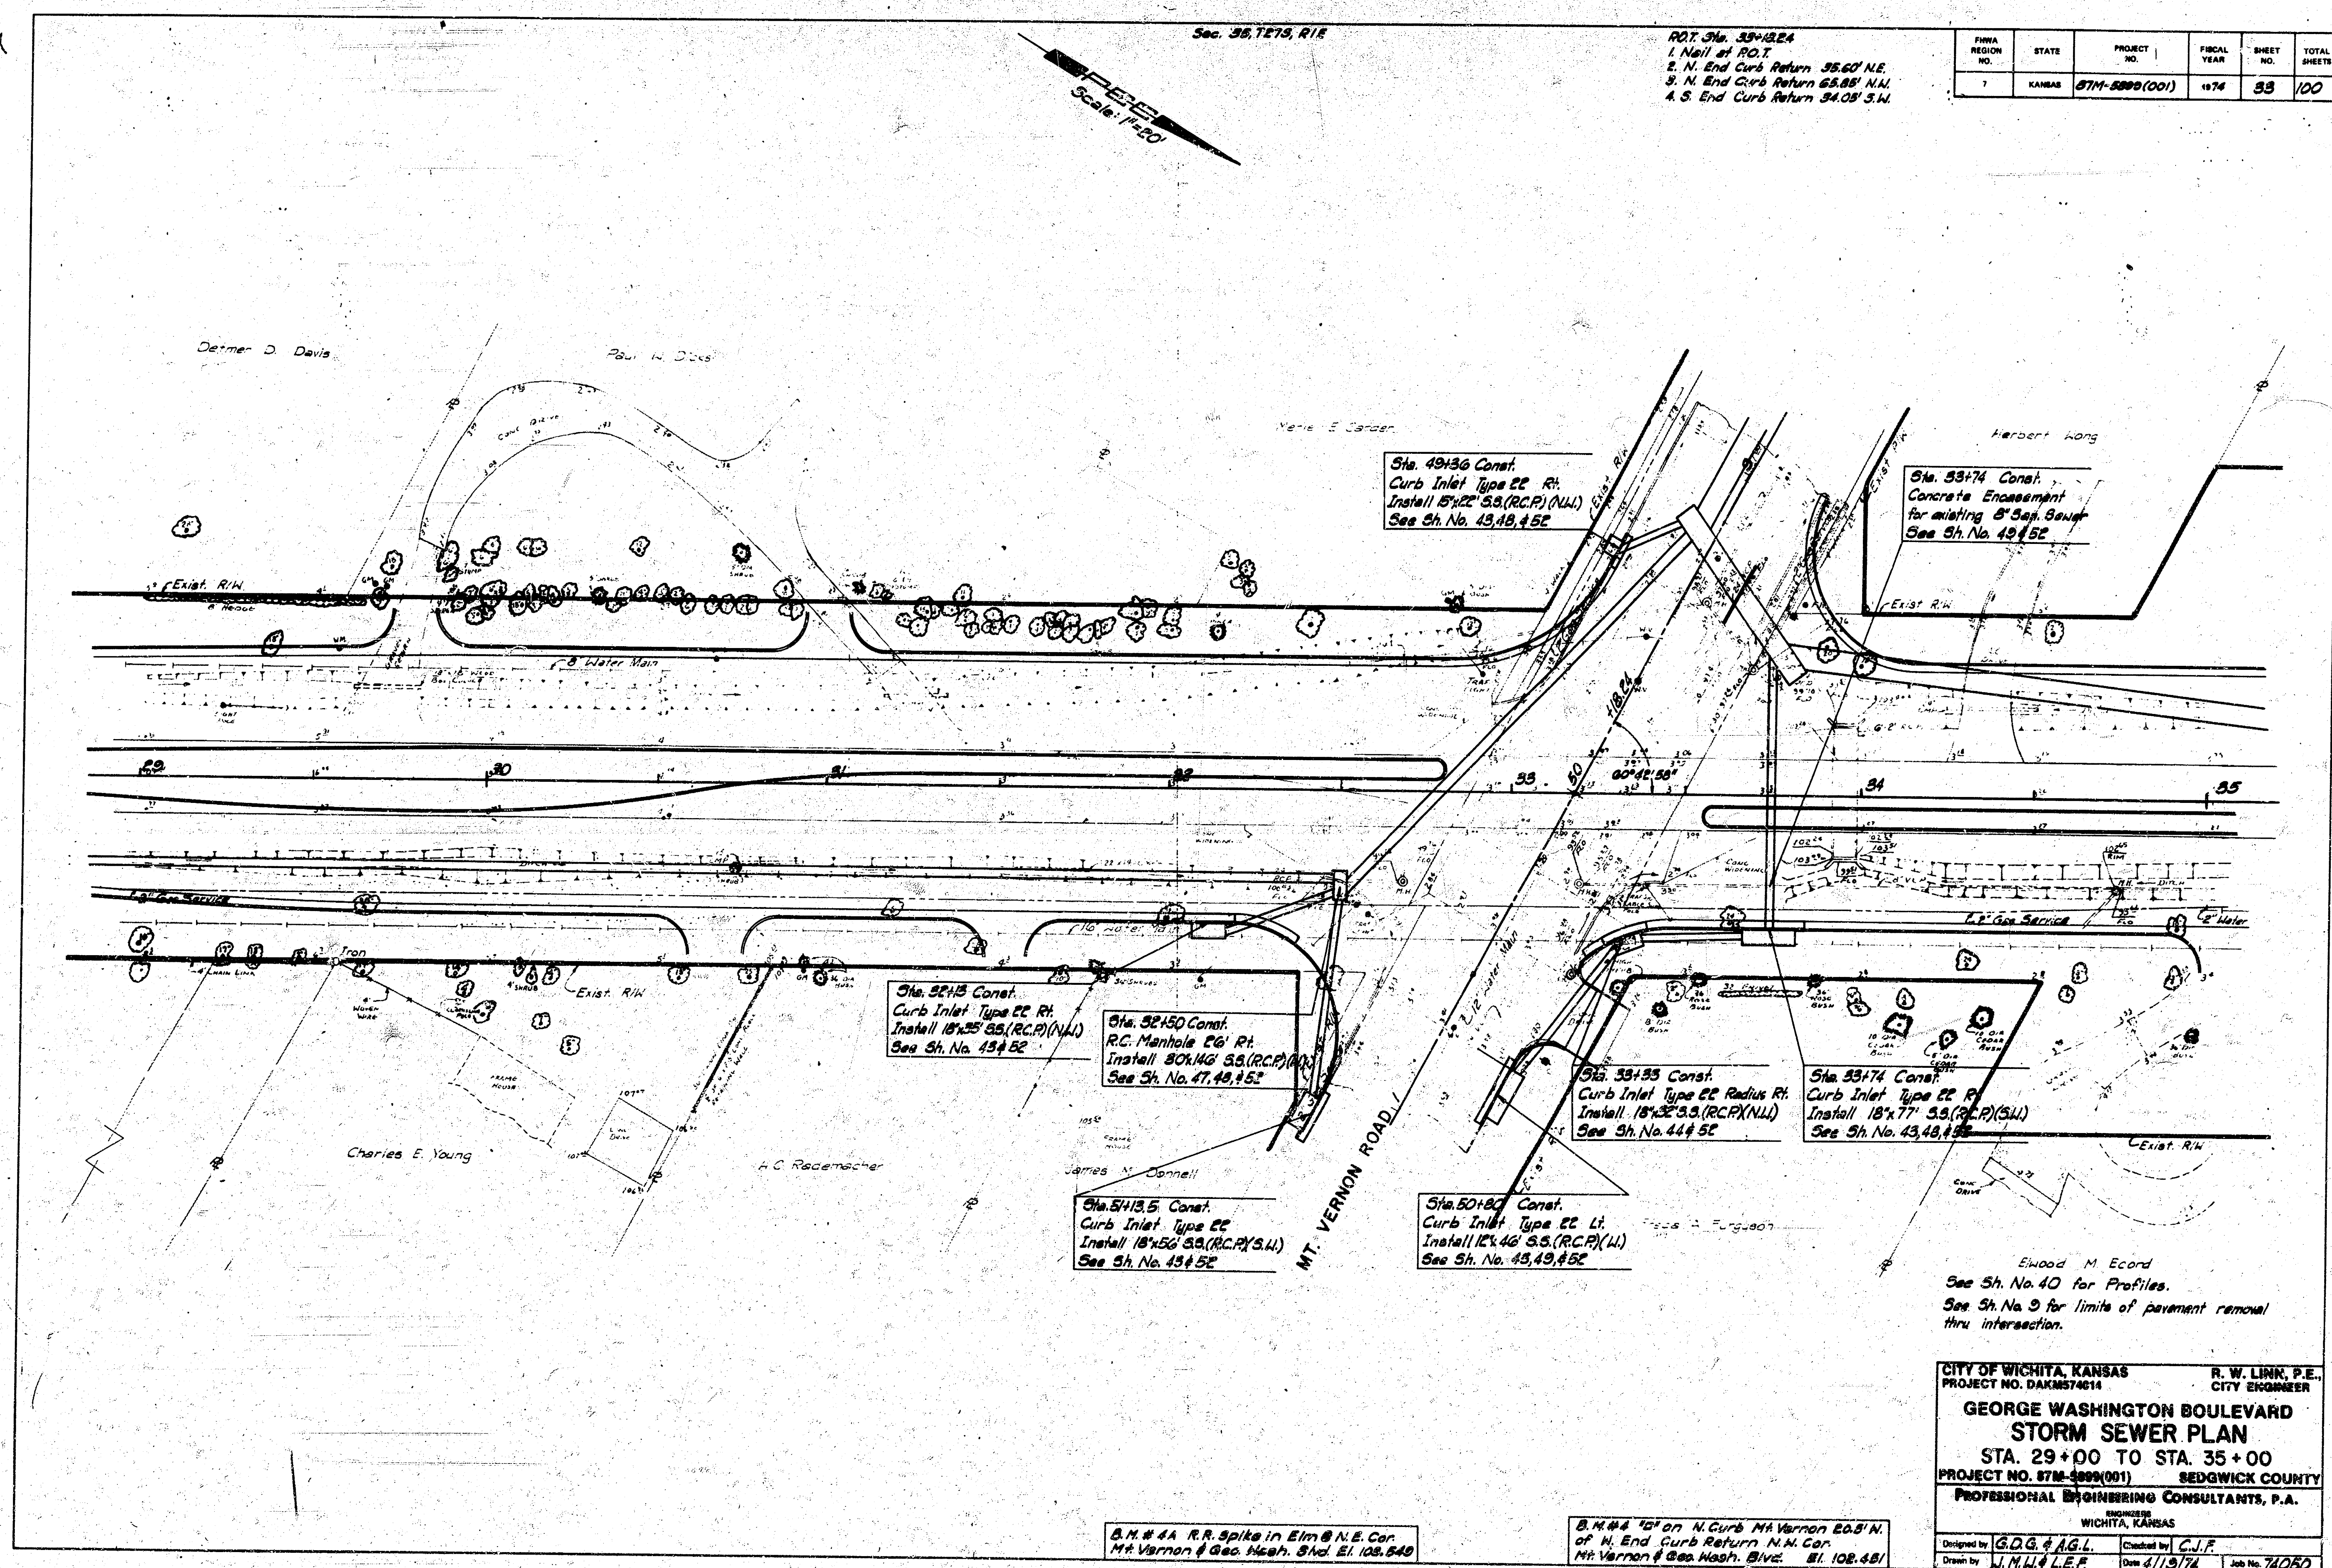

FHWA REGION NO.	STATE	PROJECT NO.	FISCAL YEAR	SHEET NO.	TOTAL SHEETS
7	KANSAS	87M-8899(001)	1974	53	100

CITY OF WICHITA, KANSAS
PROJECT NO. DAKM574614

R. W. LINN, P.E.
CITY ENGINEER

GEORGE WASHINGTON BOULEVARD
STORM SEWER PLAN
STA. 29+00 TO STA. 35+00
PROJECT NO. 87M-8899(001)

SEDGWICK COUNTY
PROFESSIONAL ENGINEERING CONSULTANTS, P.A.
ENGINEERED BY
WICHITA, KANSAS

Designed by G.O.G. & A.G.L.
Drawn by J.M.H. & L.E.P.

Checked by C.J.F.
Date 4/13/74

Job No. 74080

