


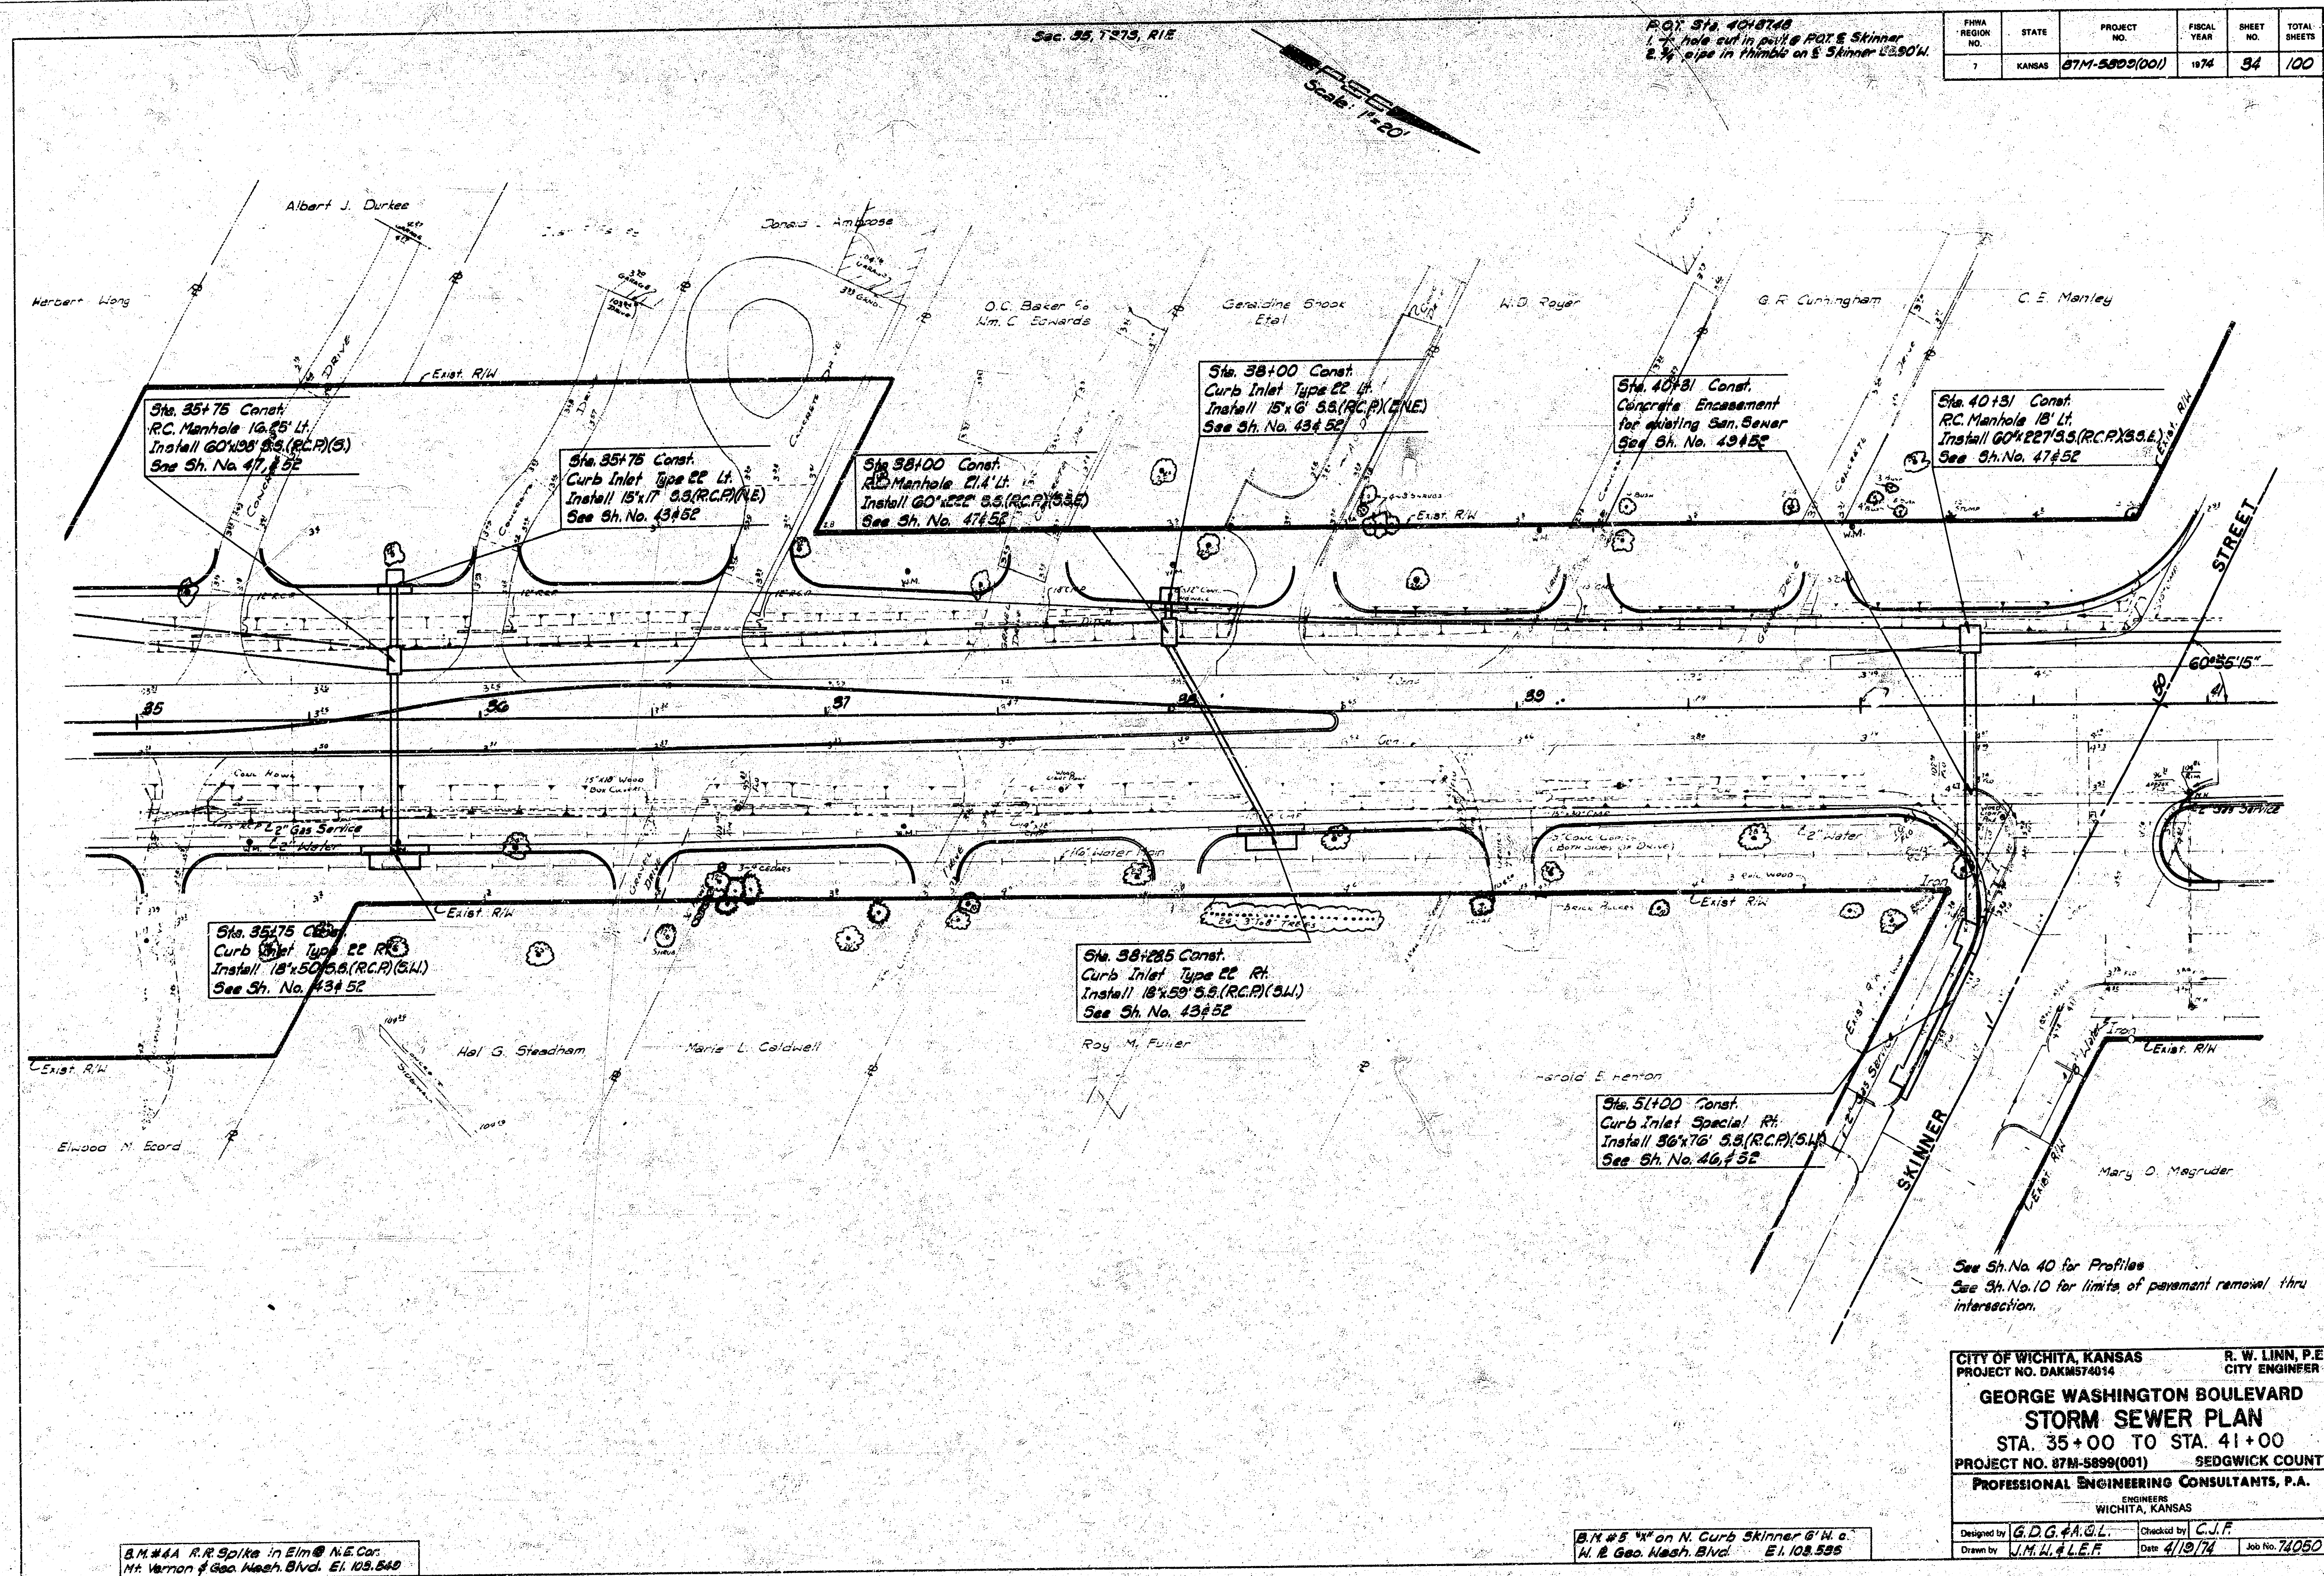


Sec. 35, T27S, R15E

Sec. 35, T27S, R15E


NOT: Sta. 23+71.19
1. 4" Iron in pavement
2. Center street light pole @ 20.0'S
3. D.M. @ N.W. cor. Ballaire &
George Wash. Drive 30.58' S.W.
4. Back curb E. side George Wash.
Drive 30.0' to E. 43.55' N.W. 1/4.

FHWA REGION NO. 7	STATE	PROJECT NO.	FISCAL YEAR	SHEET NO.	TOTAL SHEETS
7	KANSAS	87M-5899(001)	1974	32	100

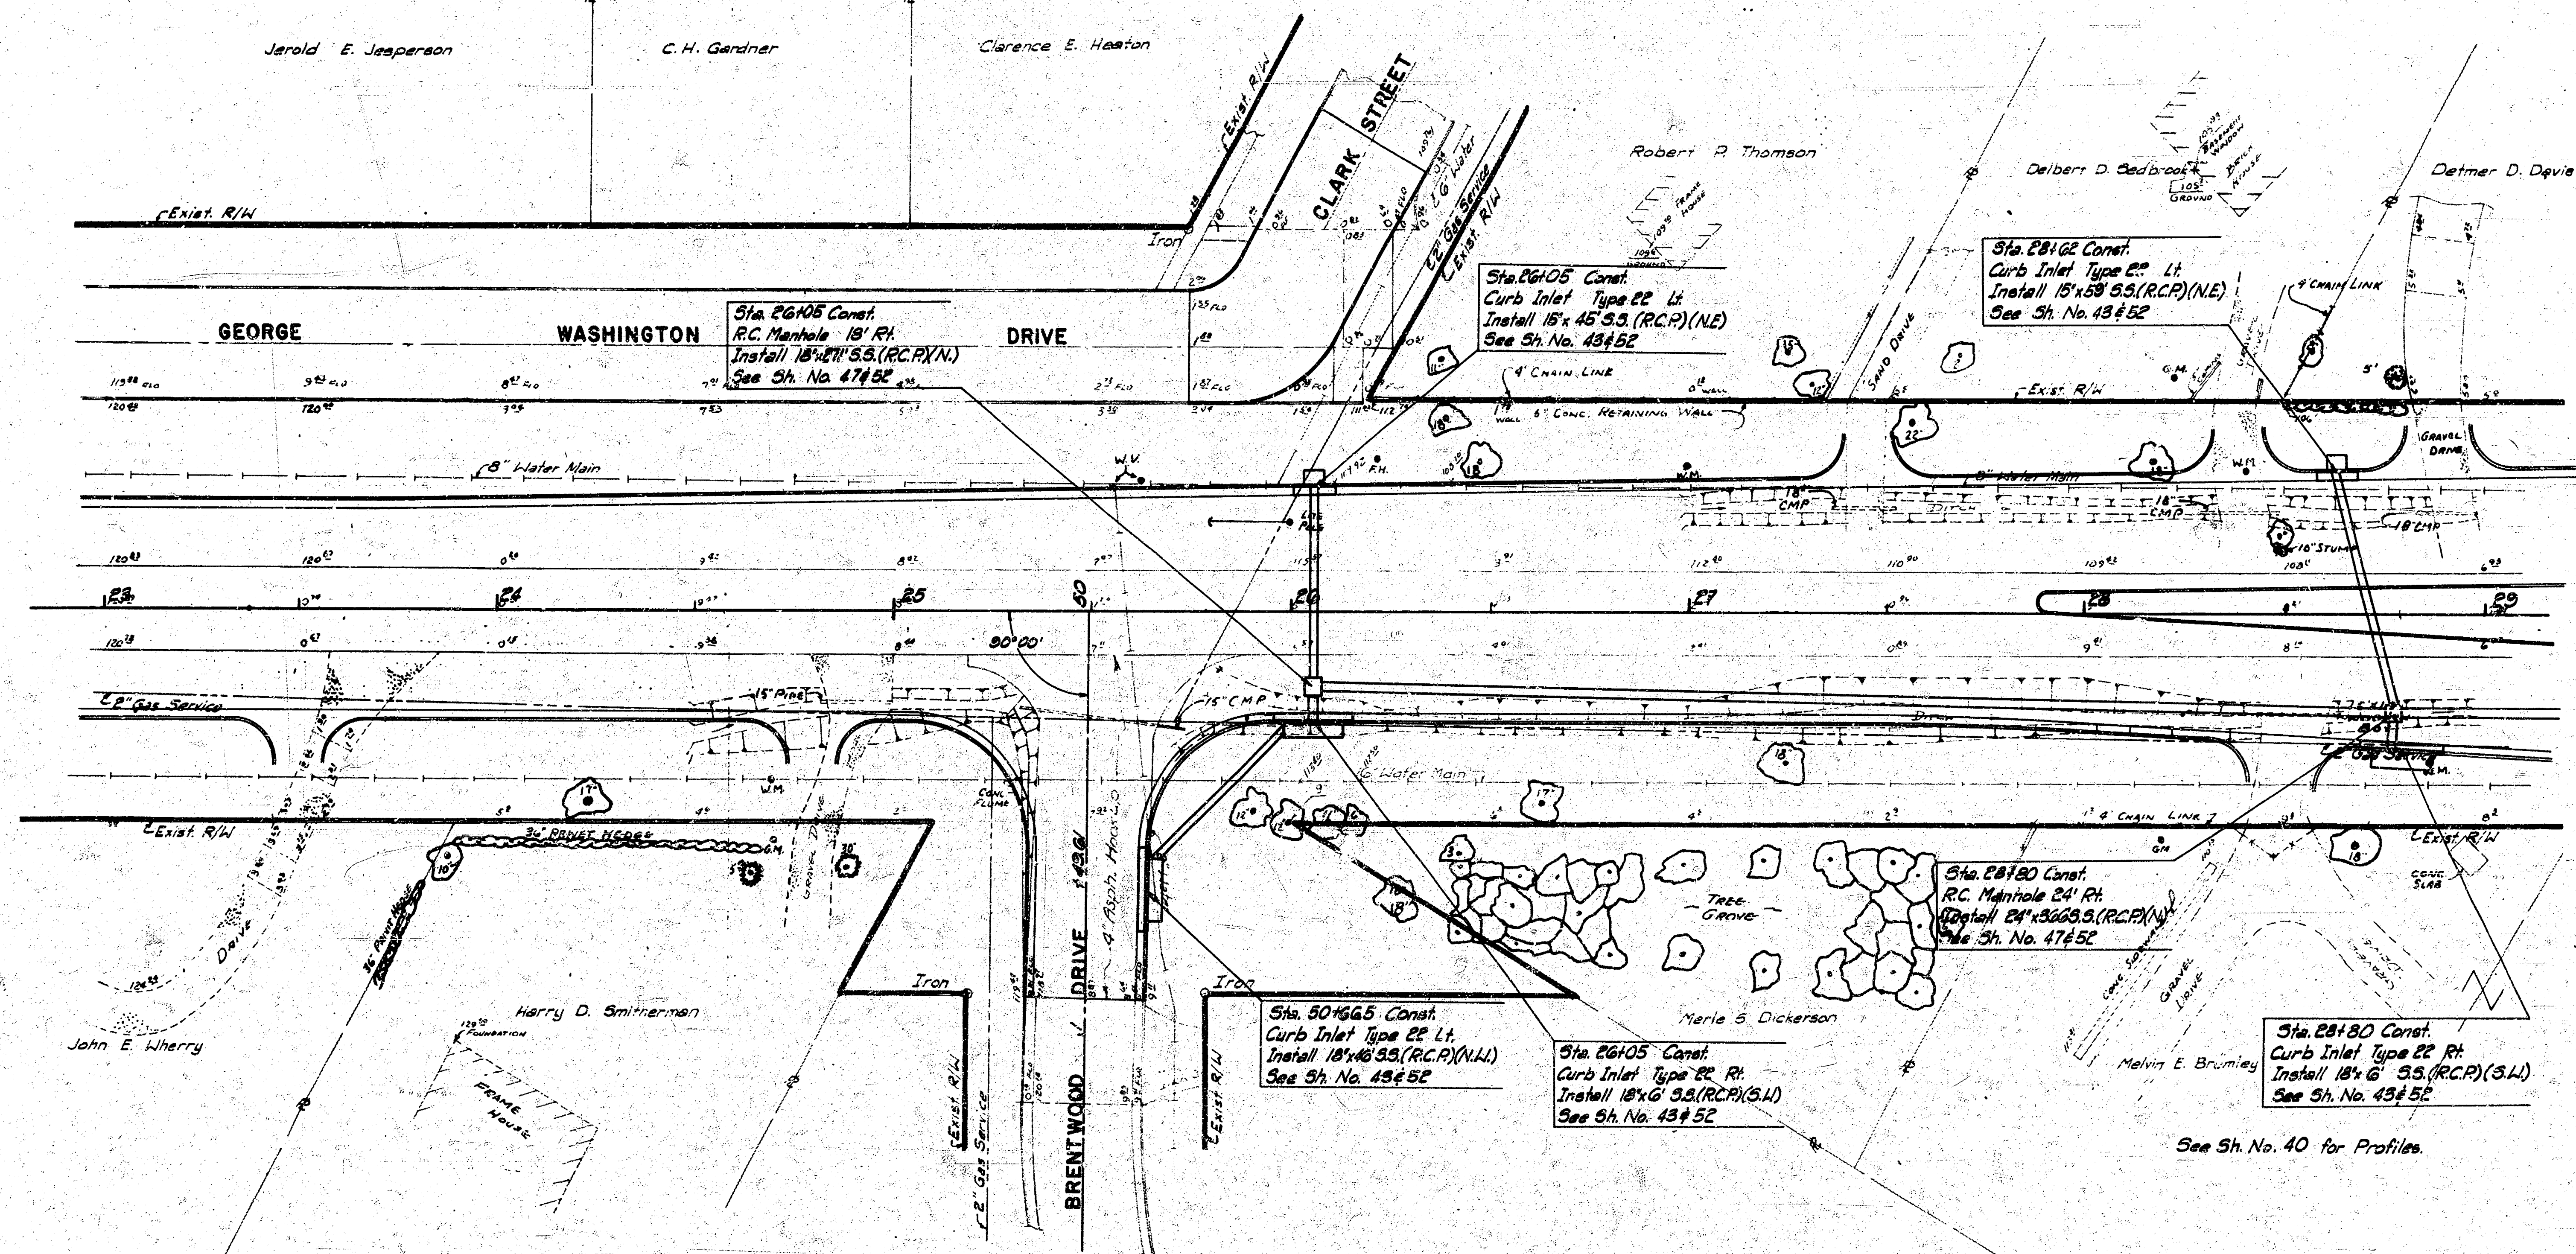

B.M. #9A R.R. Spike in St. Lt. No. N.W. Cor.
Ballaire & Geo. Wash. Dr. E. 120.318

CITY OF WICHITA, KANSAS PROJECT NO. DAKM574014		R. W. LINN, P.E. CITY ENGINEER	
GEORGE WASHINGTON BOULEVARD STORM SEWER PLAN STA. 23+00 TO STA. 29+00 PROJECT NO. 87M-5899(001) SEDGWICK COUNTY			
PROFESSIONAL ENGINEERING CONSULTANTS, P.A. ENGINEERS WICHITA, KANSAS			
Designed by G.D.G. & A.G.L.		Checked by C.J.F.	
Drawn by J.M.M. & L.E.F.		Date 4/19/74 Job No. 74050	

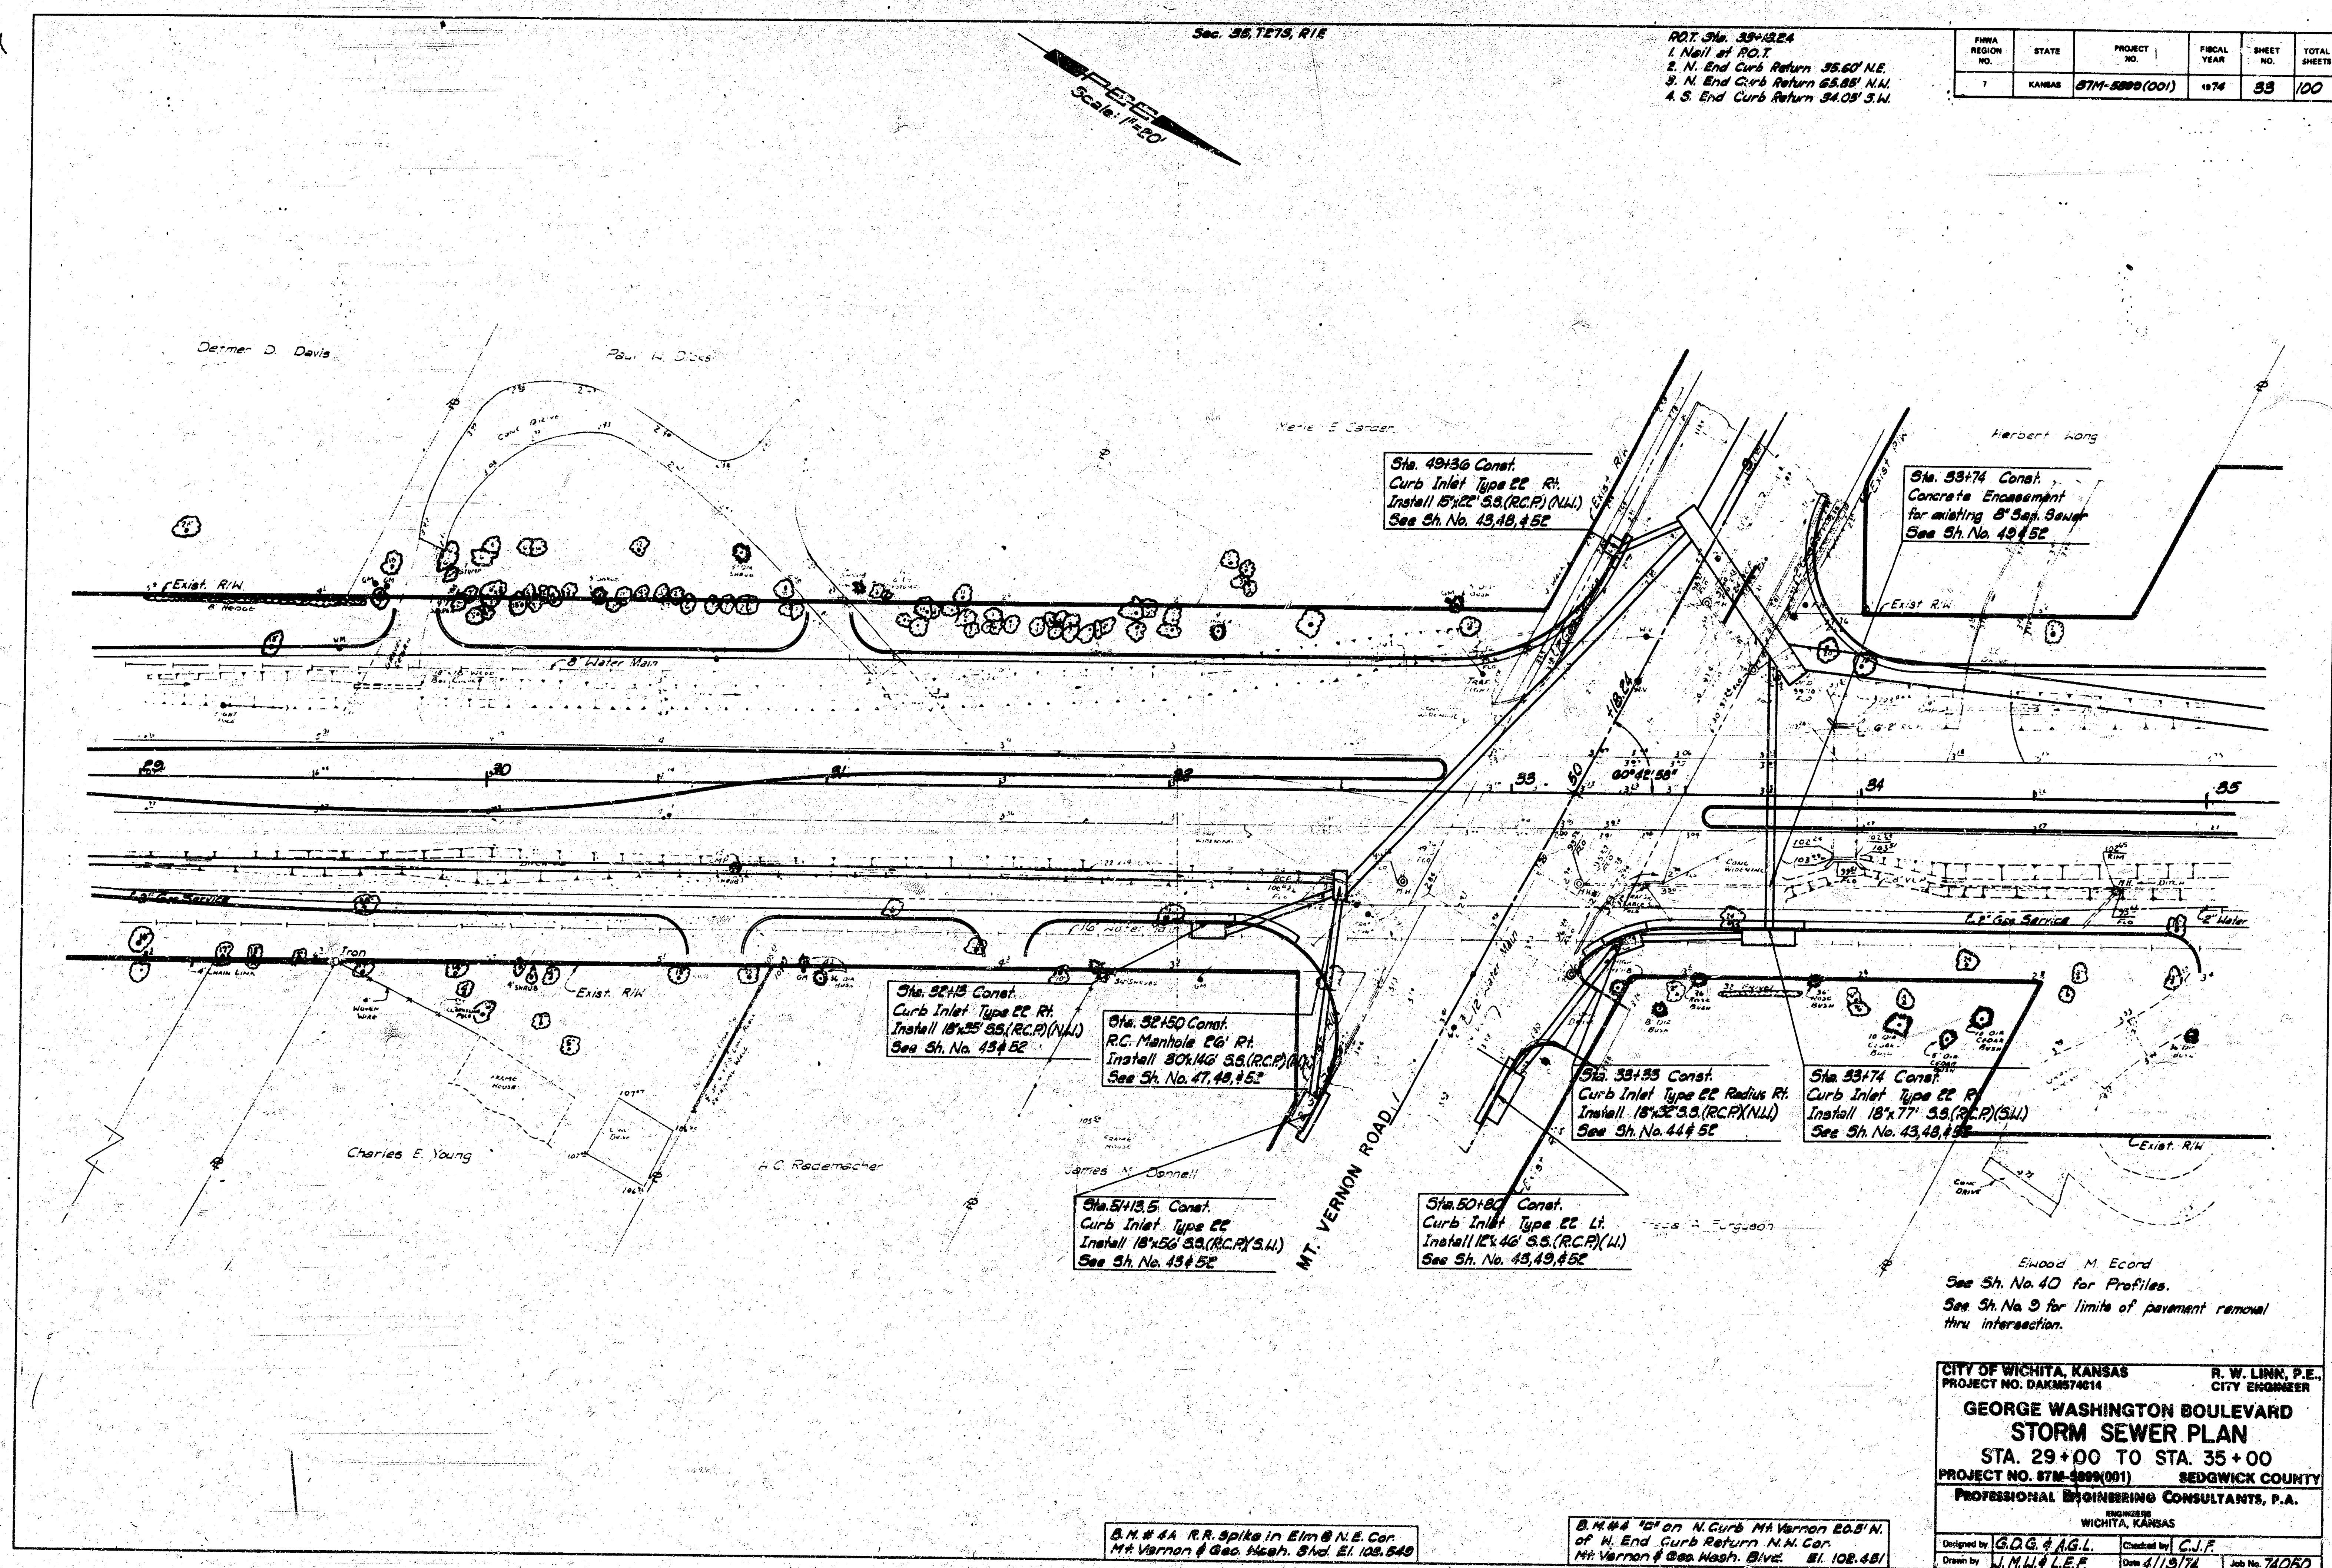

NOT TO SCALE
1. Nail at P.O.T.
2. N. End Curb Return 35.60' N.E.
3. N. End Curb Return 35.88' N.W.
4. S. End Curb Return 34.08' S.W.

FEMA REGION NO.	STATE	PROJECT NO.	FISCAL YEAR	SHEET NO.	TOTAL SHEETS
7	KANSAS	87M-8899(001)	1974	53	100

CITY OF WICHITA, KANSAS
PROJECT NO. DAKM574614

R. W. LINN, P.E.
CITY ENGINEER

**GEORGE WASHINGTON BOULEVARD
STORM SEWER PLAN**
STA. 29+00 TO STA. 35+00
PROJECT NO. 87M-8899(001) SEDGWICK COUNTY
PROFESSIONAL ENGINEERING CONSULTANTS, P.A.
WICHITA, KANSAS

Designed by G.O.G. & A.G.L.
Drawn by J.M.H. & L.E.P.

Checked by C.J.F.
Date 4/13/74
Job No. 74080

