


Sec. 35, T27S, R15

Sec. 35, T27S, R15

NOT: Sta. 23+71.5
1. 4" Iron in pavement
2. Center street light pole @ 20.0'S
3. D.M. @ N.W. cor. Ballaire &
George Wash. Drive 30.58' S.W.
4. Back curb E. side George Wash.
Drive 30.0' to E. 43.55' N.W. 1/4

FHWA REGION NO. 7	STATE	PROJECT NO.	FISCAL YEAR	SHEET NO.	TOTAL SHEETS
7	KANSAS	87M-5899(001)	1974	32	100

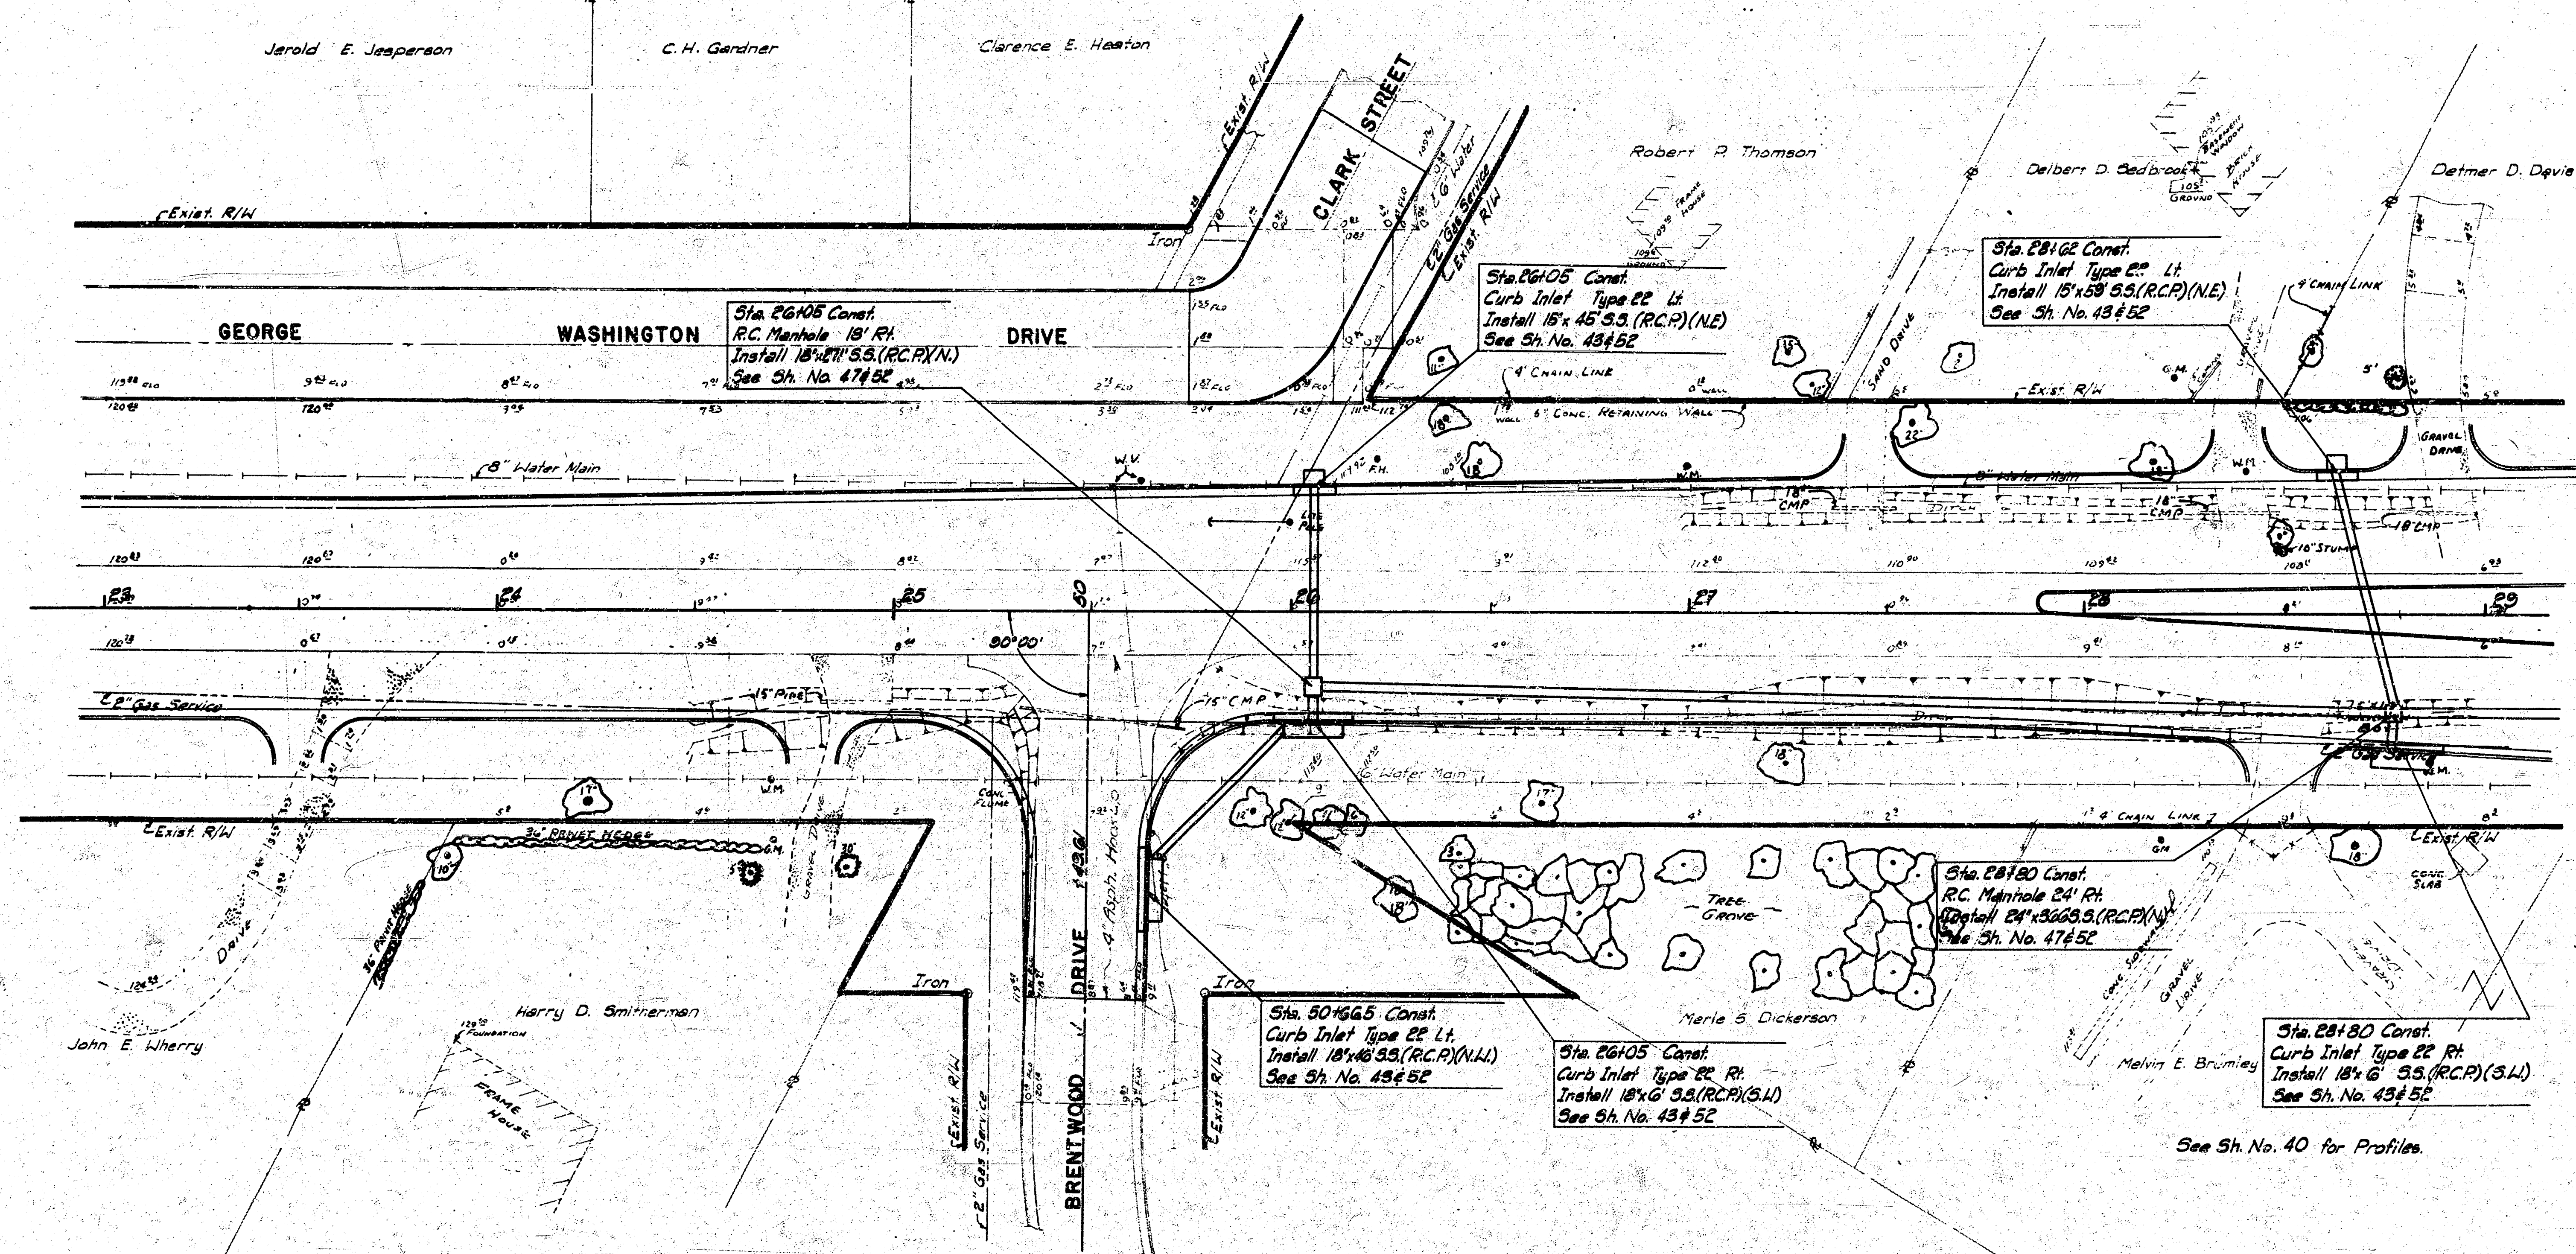

B.M. #9A R.R. Spike in St. Lt. No. N.W. Cor.
Ballaire & Geo. Wash. Dr. E. 120.318

CITY OF WICHITA, KANSAS PROJECT NO. DAKM574014		R. W. LINN, P.E. CITY ENGINEER	
GEORGE WASHINGTON BOULEVARD STORM SEWER PLAN			
STA. 23+00 TO STA. 29+00			
PROJECT NO. 87M-5899(001)		SEDGWICK COUNTY	
PROFESSIONAL ENGINEERING CONSULTANTS, P.A.			
ENGINEERS WICHITA, KANSAS			
Designed by: G.D.G. & A.G.L.	Checked by: C.J.F.		
Drawn by: J.M.M. & L.E.F.	Date: 4/19/74	Job No. 74050	

R.O.T. Sta. 39+12.24
1. Nail at R.O.T.
2. N. End Curb Return 35.60' N.E.
3. N. End Curb Return 65.85' N.W.
4. S. End Curb Return 34.05' S.W.

FHWA REGION NO.	STATE	PROJECT NO.	FISCAL YEAR	SHEET NO.	TOTAL SHEETS
7	KANSAS	57M-5800(001)	1974	33	100

