


Sec. 35, T27S, R15

NOT TO SCALE
1. 4" Iron in pavement
2. Center street light pole @ 20' S.
3. D.M. @ N.W. cor. Ballaire &
George Wash. Drive 30.00' S.W.
4. Back curb E. side George Wash.
Drive 30' to E. 43.55' N.W. 1/4.

Sec. 35, T27S, R15

FHWA REGION NO. 7	STATE	PROJECT NO.	FISCAL YEAR	SHEET NO.	TOTAL SHEETS
7	KANSAS	87M-5899(001)	1974	32	100

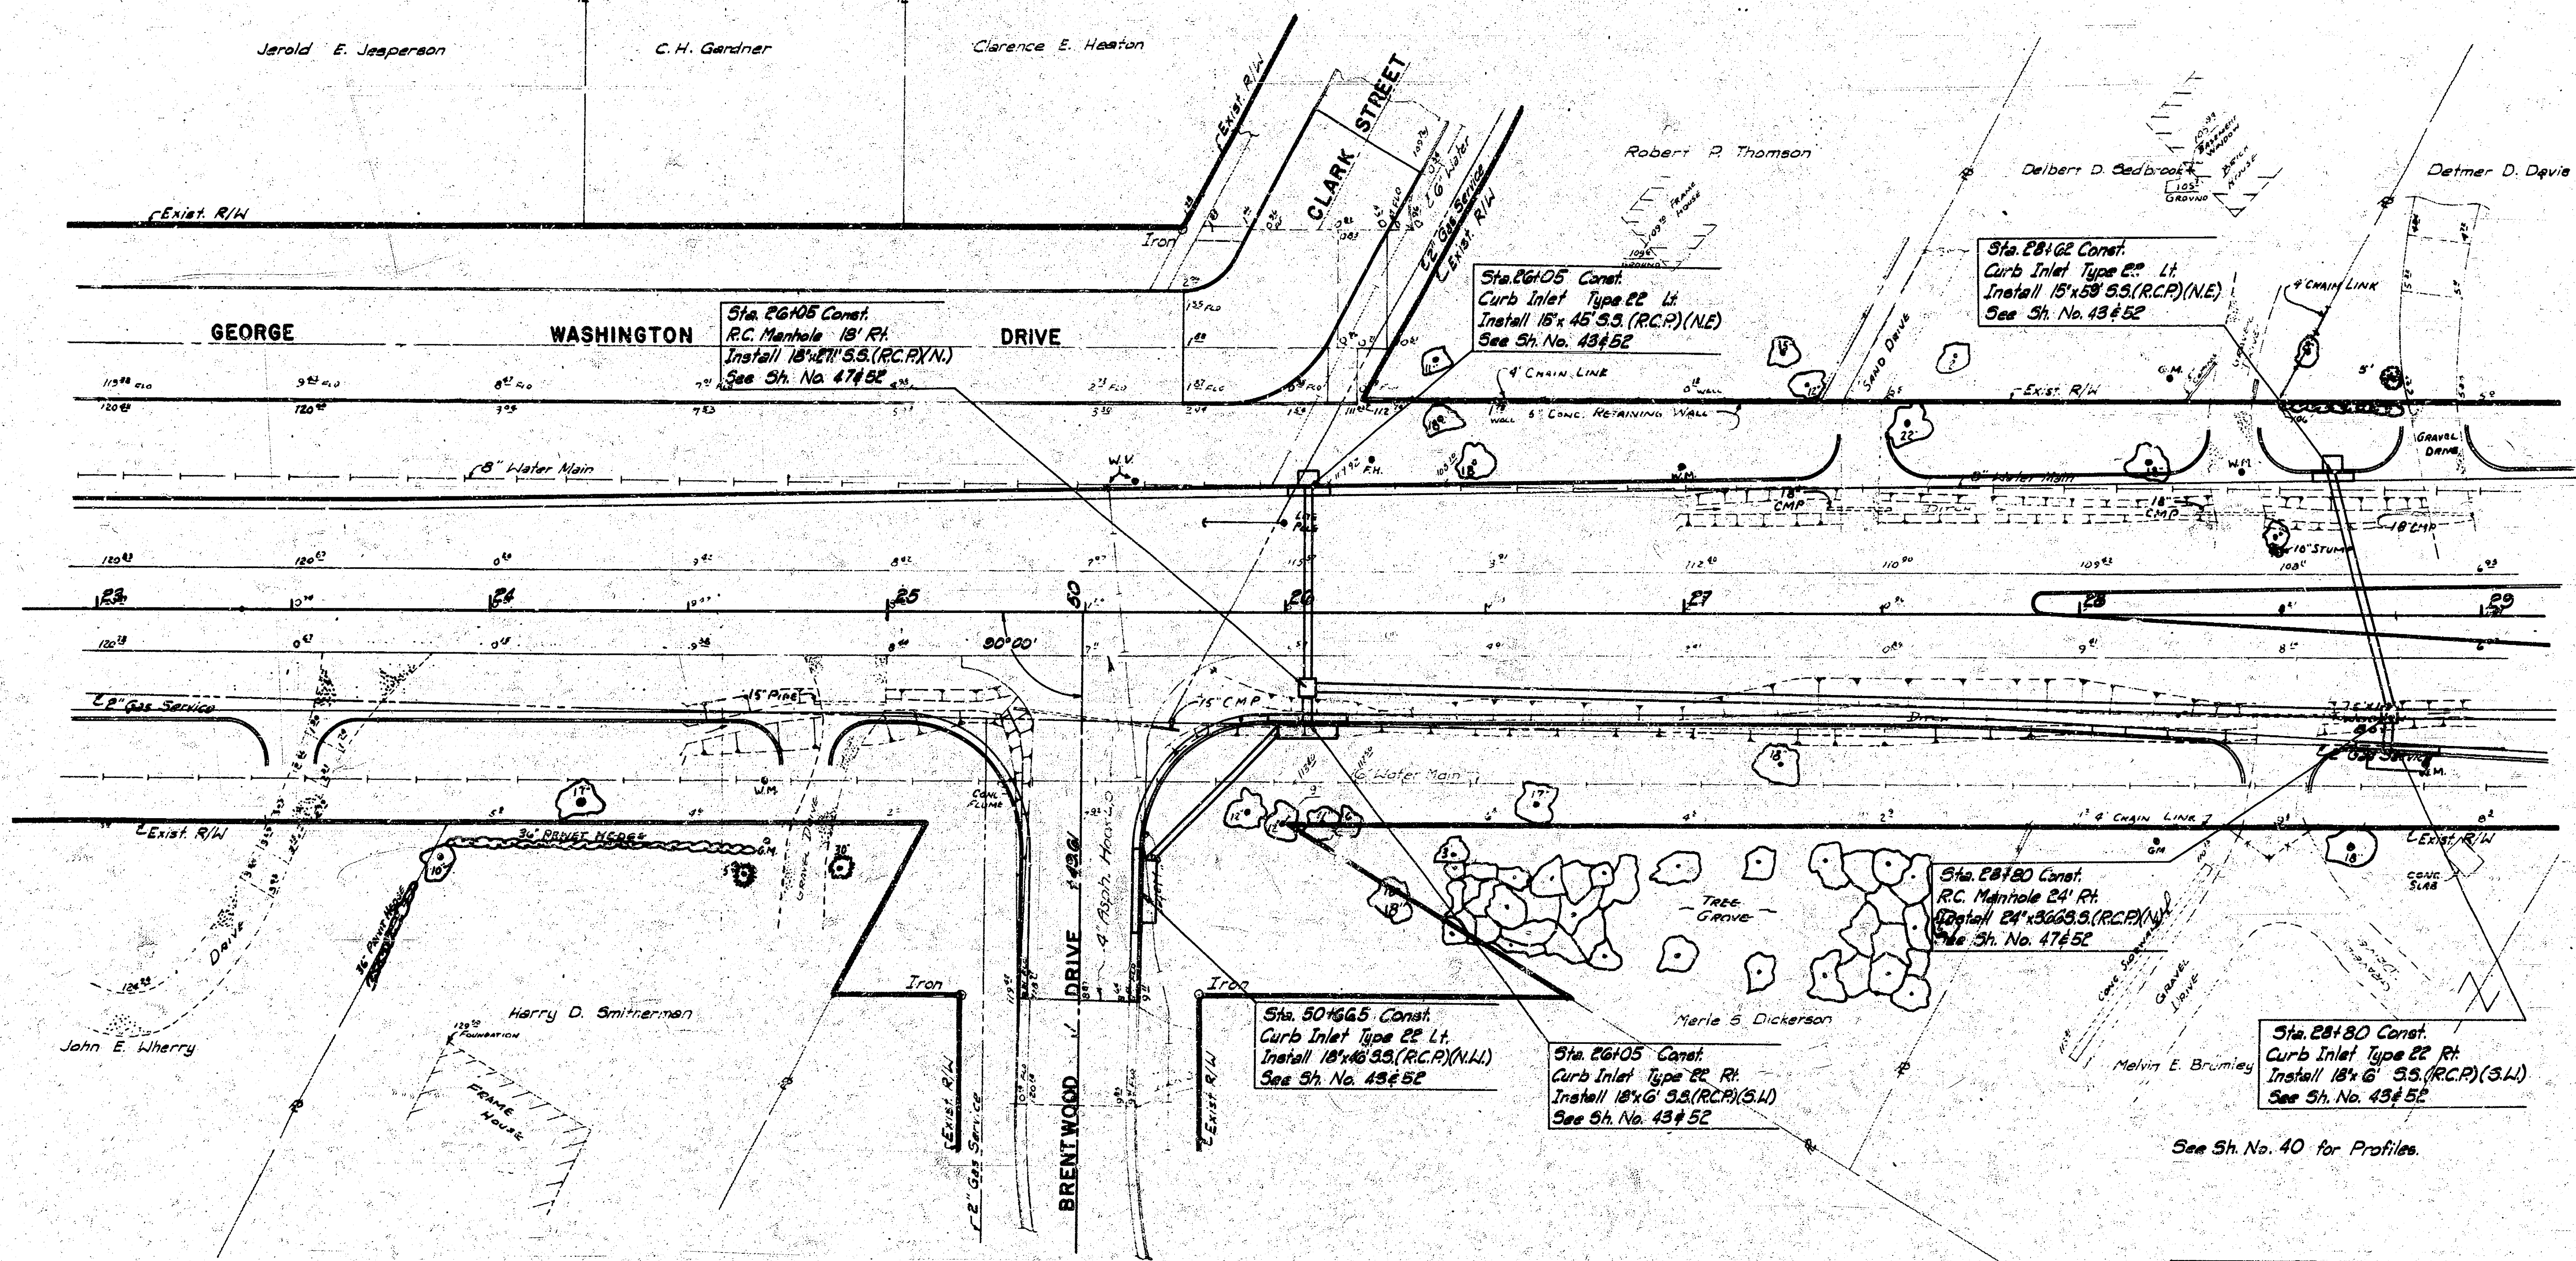

B.M. #9A R.R. Spike in St. L. & N.W. Cor.
Ballaire & Geo. Wash. Dr. E. 120.318

CITY OF WICHITA, KANSAS
PROJECT NO. DAKM574014
R. W. LINN, P.E.
CITY ENGINEER

**GEORGE WASHINGTON BOULEVARD
STORM SEWER PLAN**
STA. 23+00 TO STA. 29+00
PROJECT NO. 87M-5899(001) SEDGWICK COUNTY

PROFESSIONAL ENGINEERING CONSULTANTS, P.A.
ENGINEERS
WICHITA, KANSAS

Designed by: G.D.G. & A.G.L. Checked by: C.J.F.
Drawn by: J.M.M. & L.E.F. Date: 4/19/74 Job No. 74050

