D. Krug 16 Oct. 1973
Plan - Krug - Seal 11-5-76

N
Scale: 1" = 20'

B.M. = 161.30 ~ S.E. CORNER PORCH HOUSE # 7920 MORRIS.

B.M. = 166.26 ~ CITY STD. DISC. N.E. CORNER ROCK RD. & KELLOGG.

B.M. = 160.51 ~ S.W. CORNER BOTTOM CONC. STEP HOUSE # 7920 GILBERT.

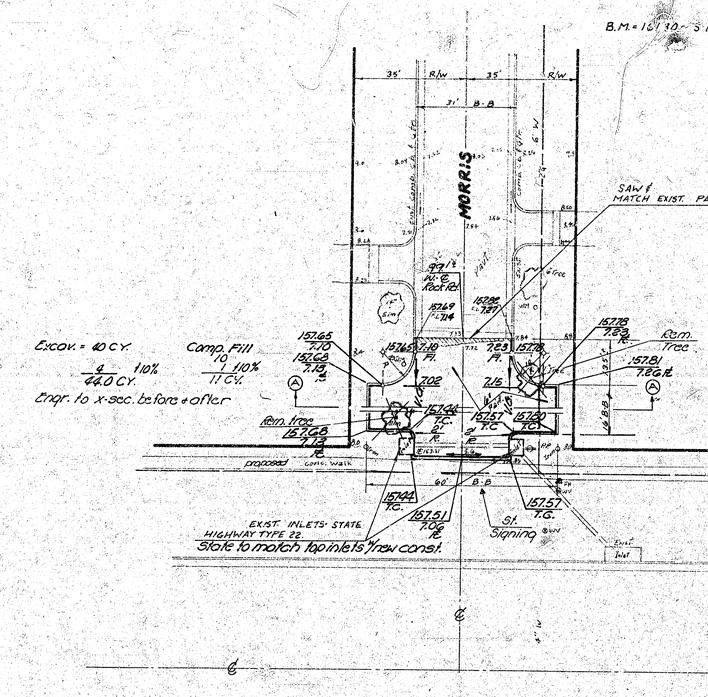

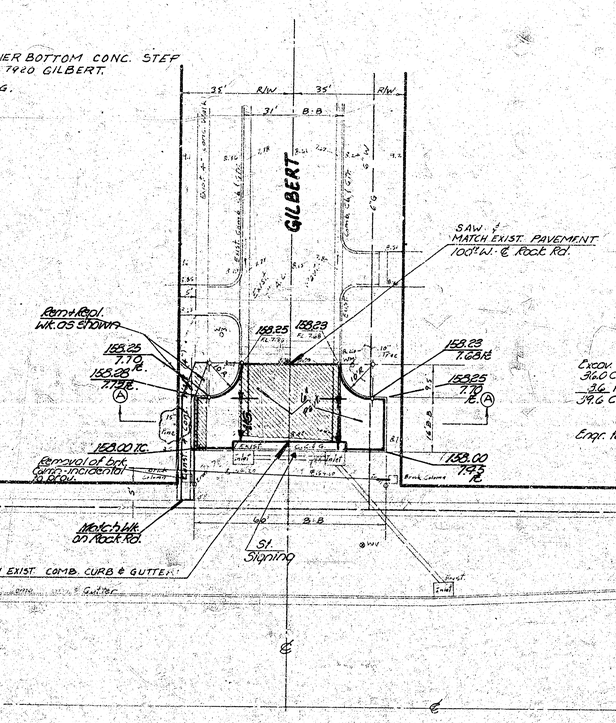

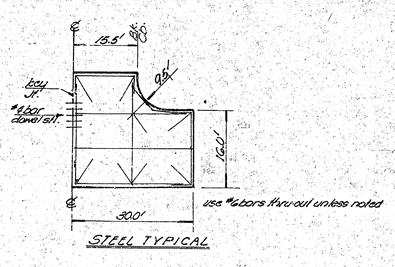

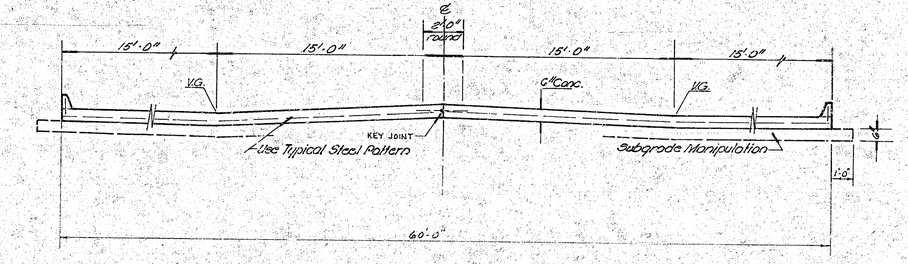

SECTION A-A
NOT TO SCALE

GILBERT STREET & MORRIS STREET - From 3 West of Rock Rd. to & including Cul-de
City Of Wichita, Kansas
R.W. Linn — City Engine
Date Nov. 1976 — Proj. No. DAKS-576(
6" Conc. Pav't. & Int. Cb. — DAKS-576(

FILMED FROM THE BEST AVAILABLE COPY