B.M: 1571.7 SE cor conc porch No. 8032 E. Indianapolis
B.M: 1478.4 SE cor conc porch No. 8114 E. Gilbert

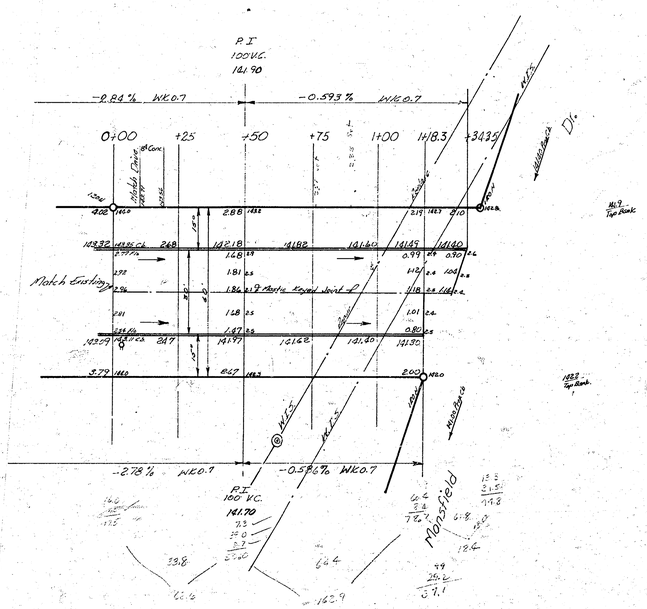

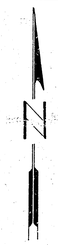

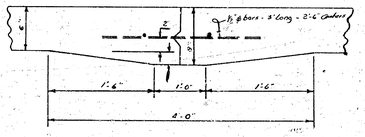

DETAIL OF MASTIC KEY JOINT
NO SCALE

GILBERT ST.
EL Eastman Addn to WL Mansfield
30' Conc & Cb
CITY OF WICHITA, KANSAS.
B.E. SMITH CITY ENGINEER
July 1957 PROJ NO C15-120

Survey No. 4-3-4 Bk. 1441
Plat No. 4-3
Field Book
Checked