



S-13

BM 201.38 "X" ON S. CB. 11TH WL OLIVER
BM 179.66 STEP BENCH IN N.E. COR. 11TH & GLENDALE

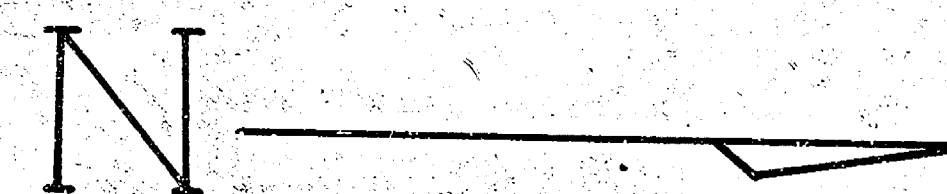


110.8
121.3
131.7
142.4
152.4
162.2
172.7
182.8
192.8

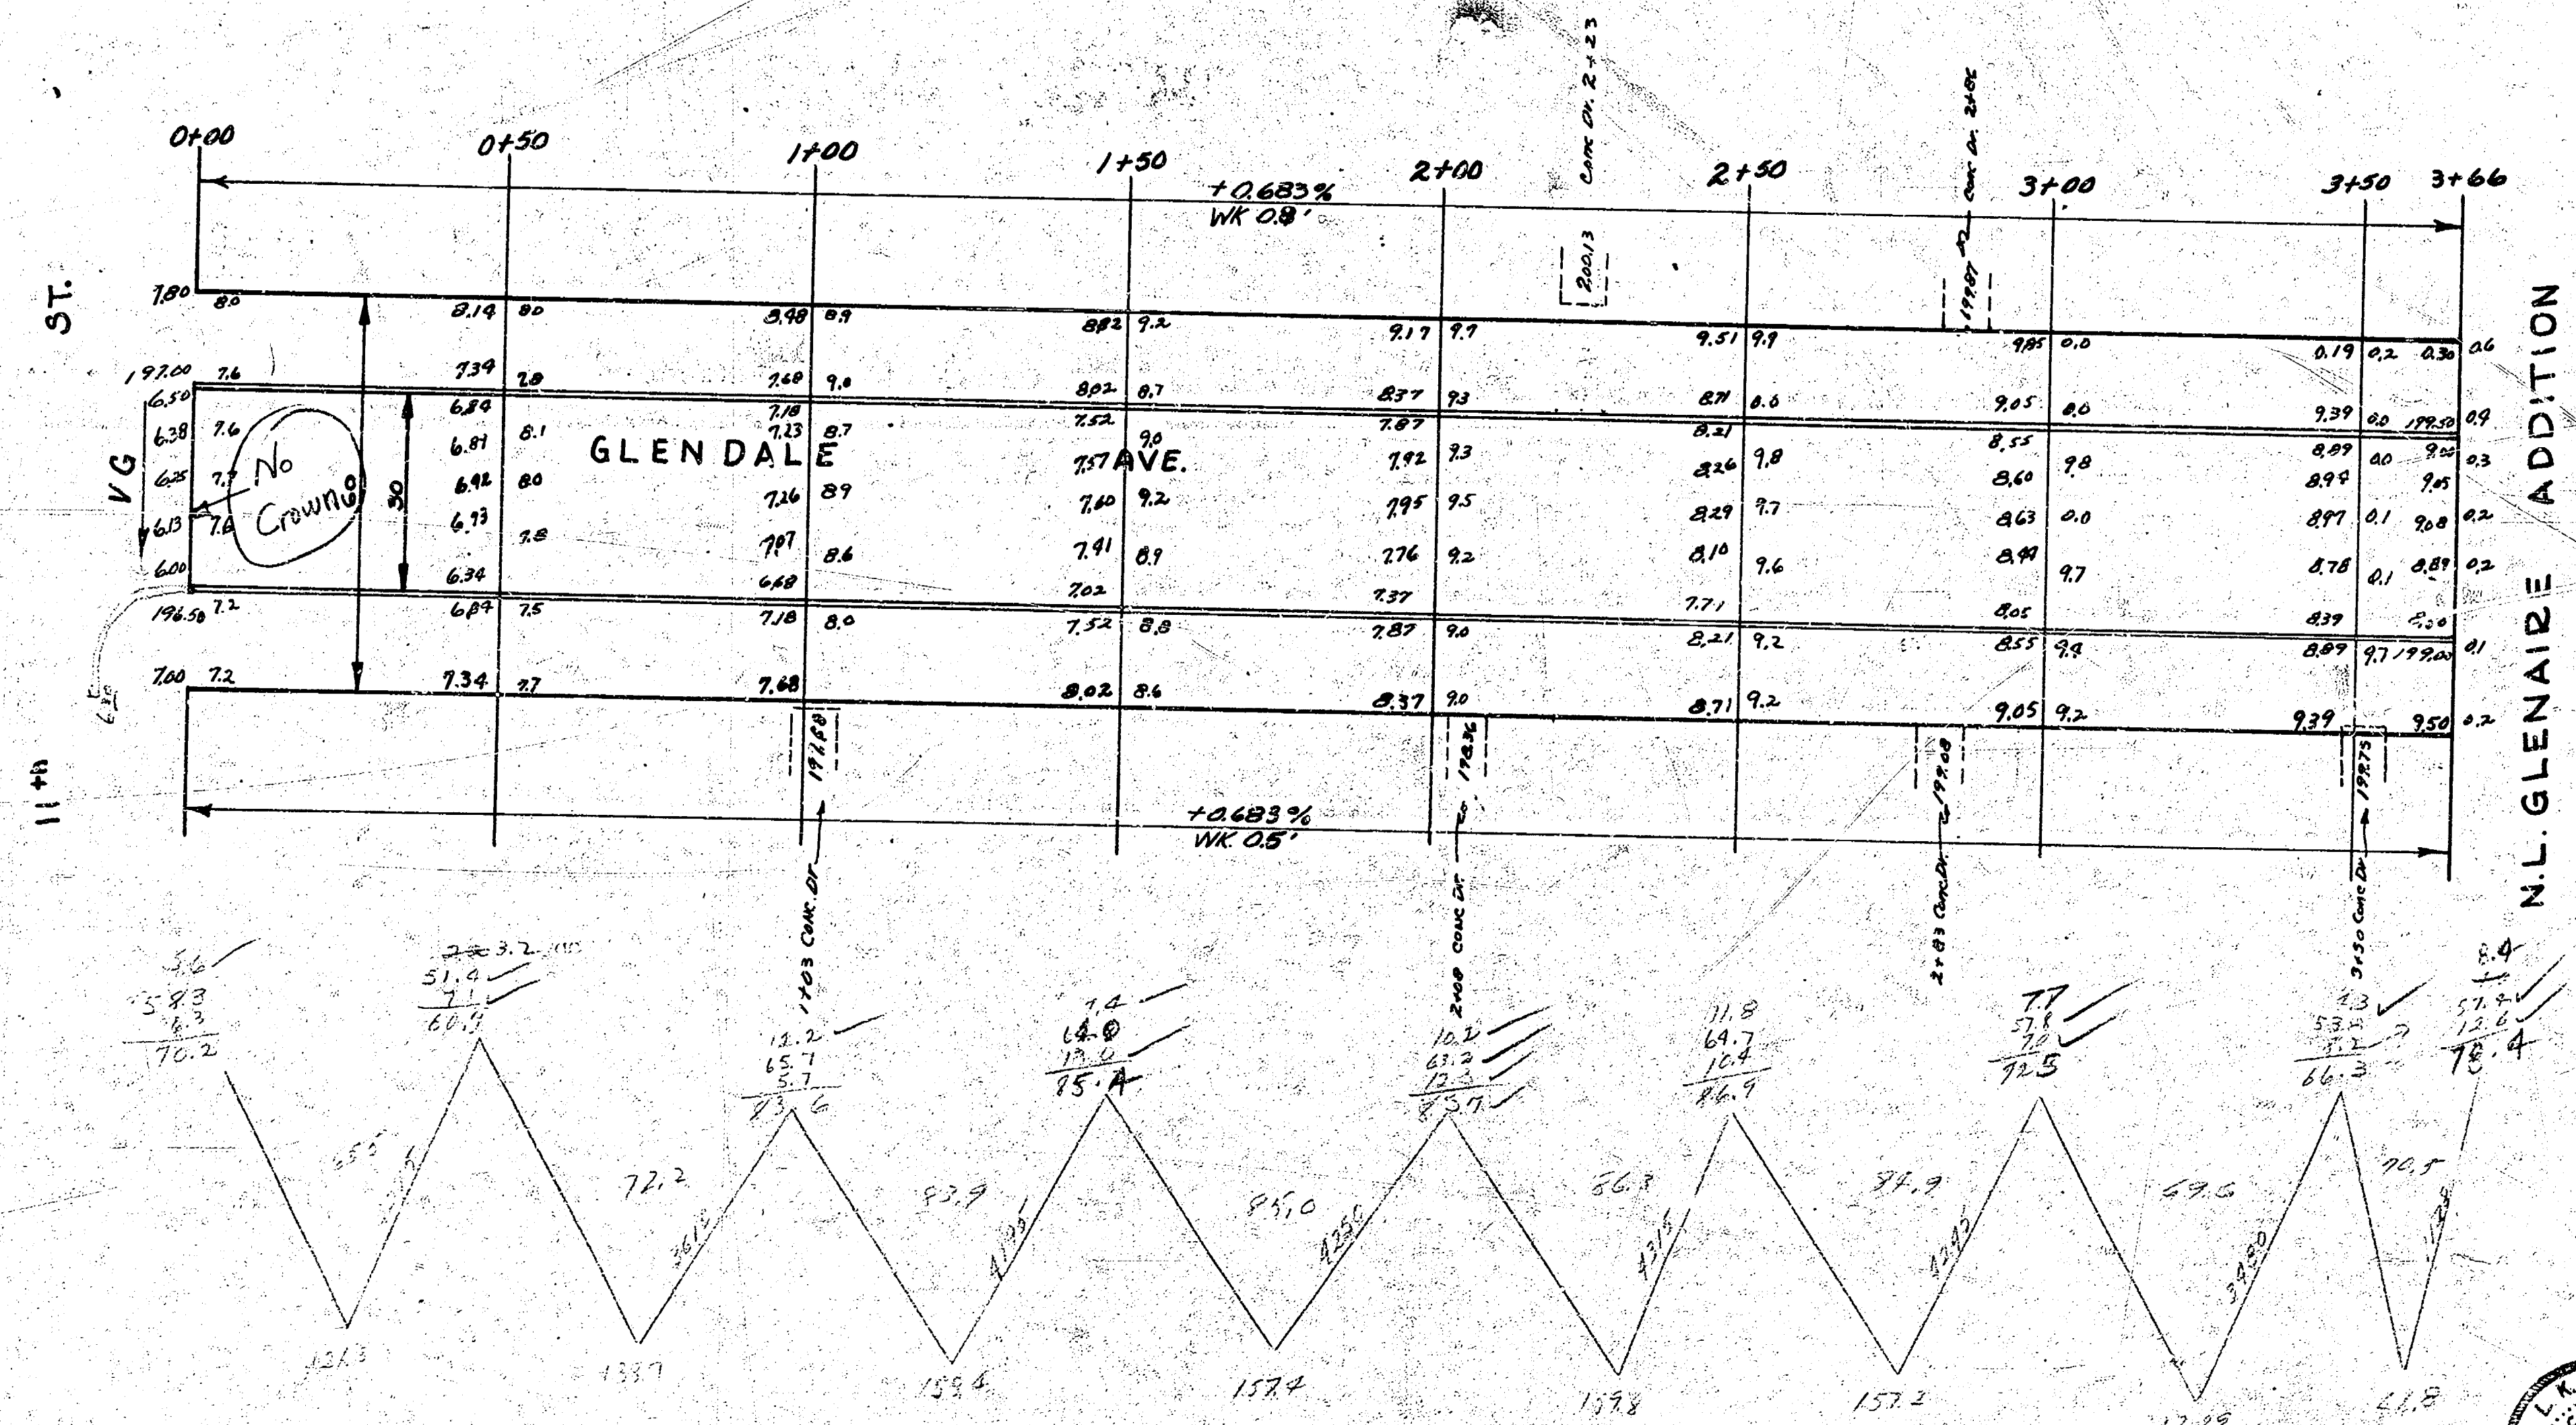

N.L. GLENAIRE ADDITION

2-28-52
S. WHITE
NOTES
C-11-291

GLENDALE AVE.
N.L. GLENAIRE ADDN. TO N.L. 11TH
30' Conc & Cb.
CITY OF WICHITA, KANSAS
L.K. WHITE CITY ENGINEER
FEB. 1952 PROJ. NO. C 11-291

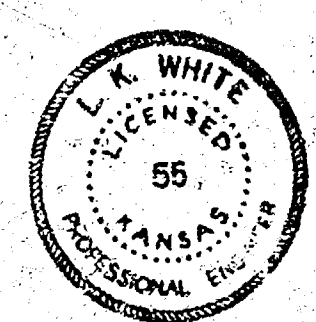

4 11 4 7 52